


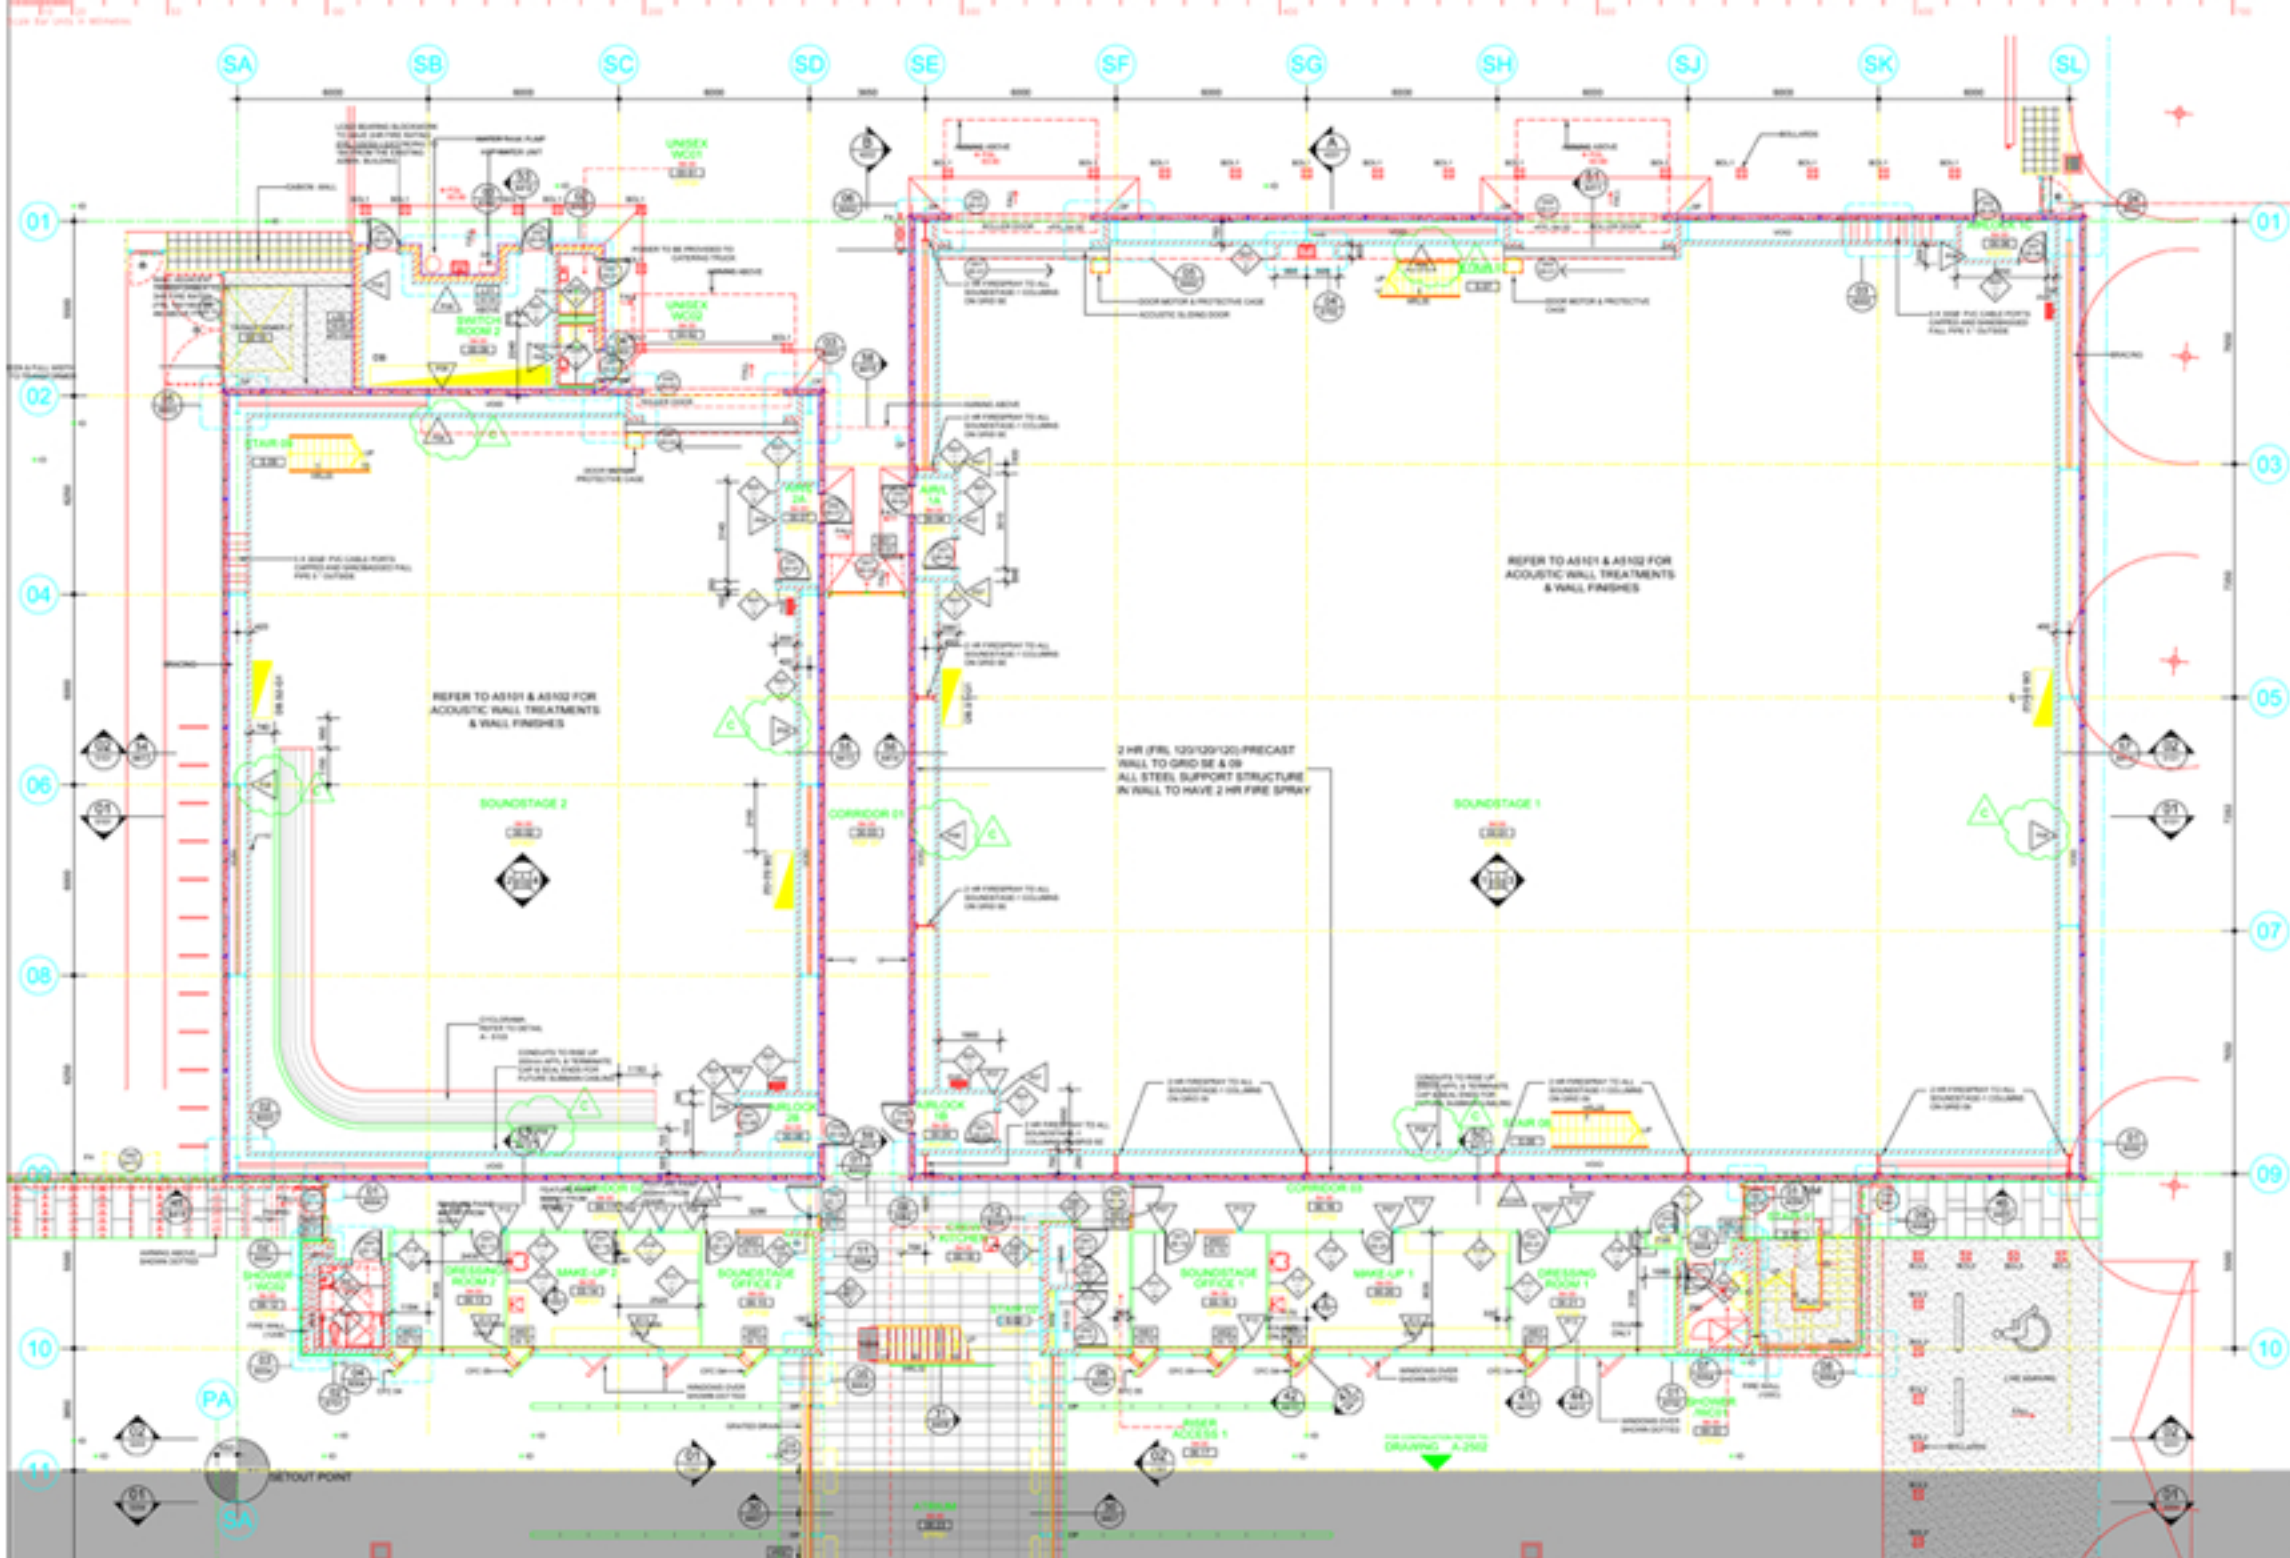

LEGEND		GENERAL SYMBOLS		ABBREVIATIONS	









REVISIONS

NO.	DESCRIPTION	DATE
1	ISSUED FOR TENDER	10/01/2009

Drawing Status




CONTRACT NAME

ADELAIDE FILM AND SCREEN CENTRE New Works

CONTRACT ADDRESS

GLIDE CAMPUS

CONTRACT DATE

12575-AR-2009