


STAGE 1

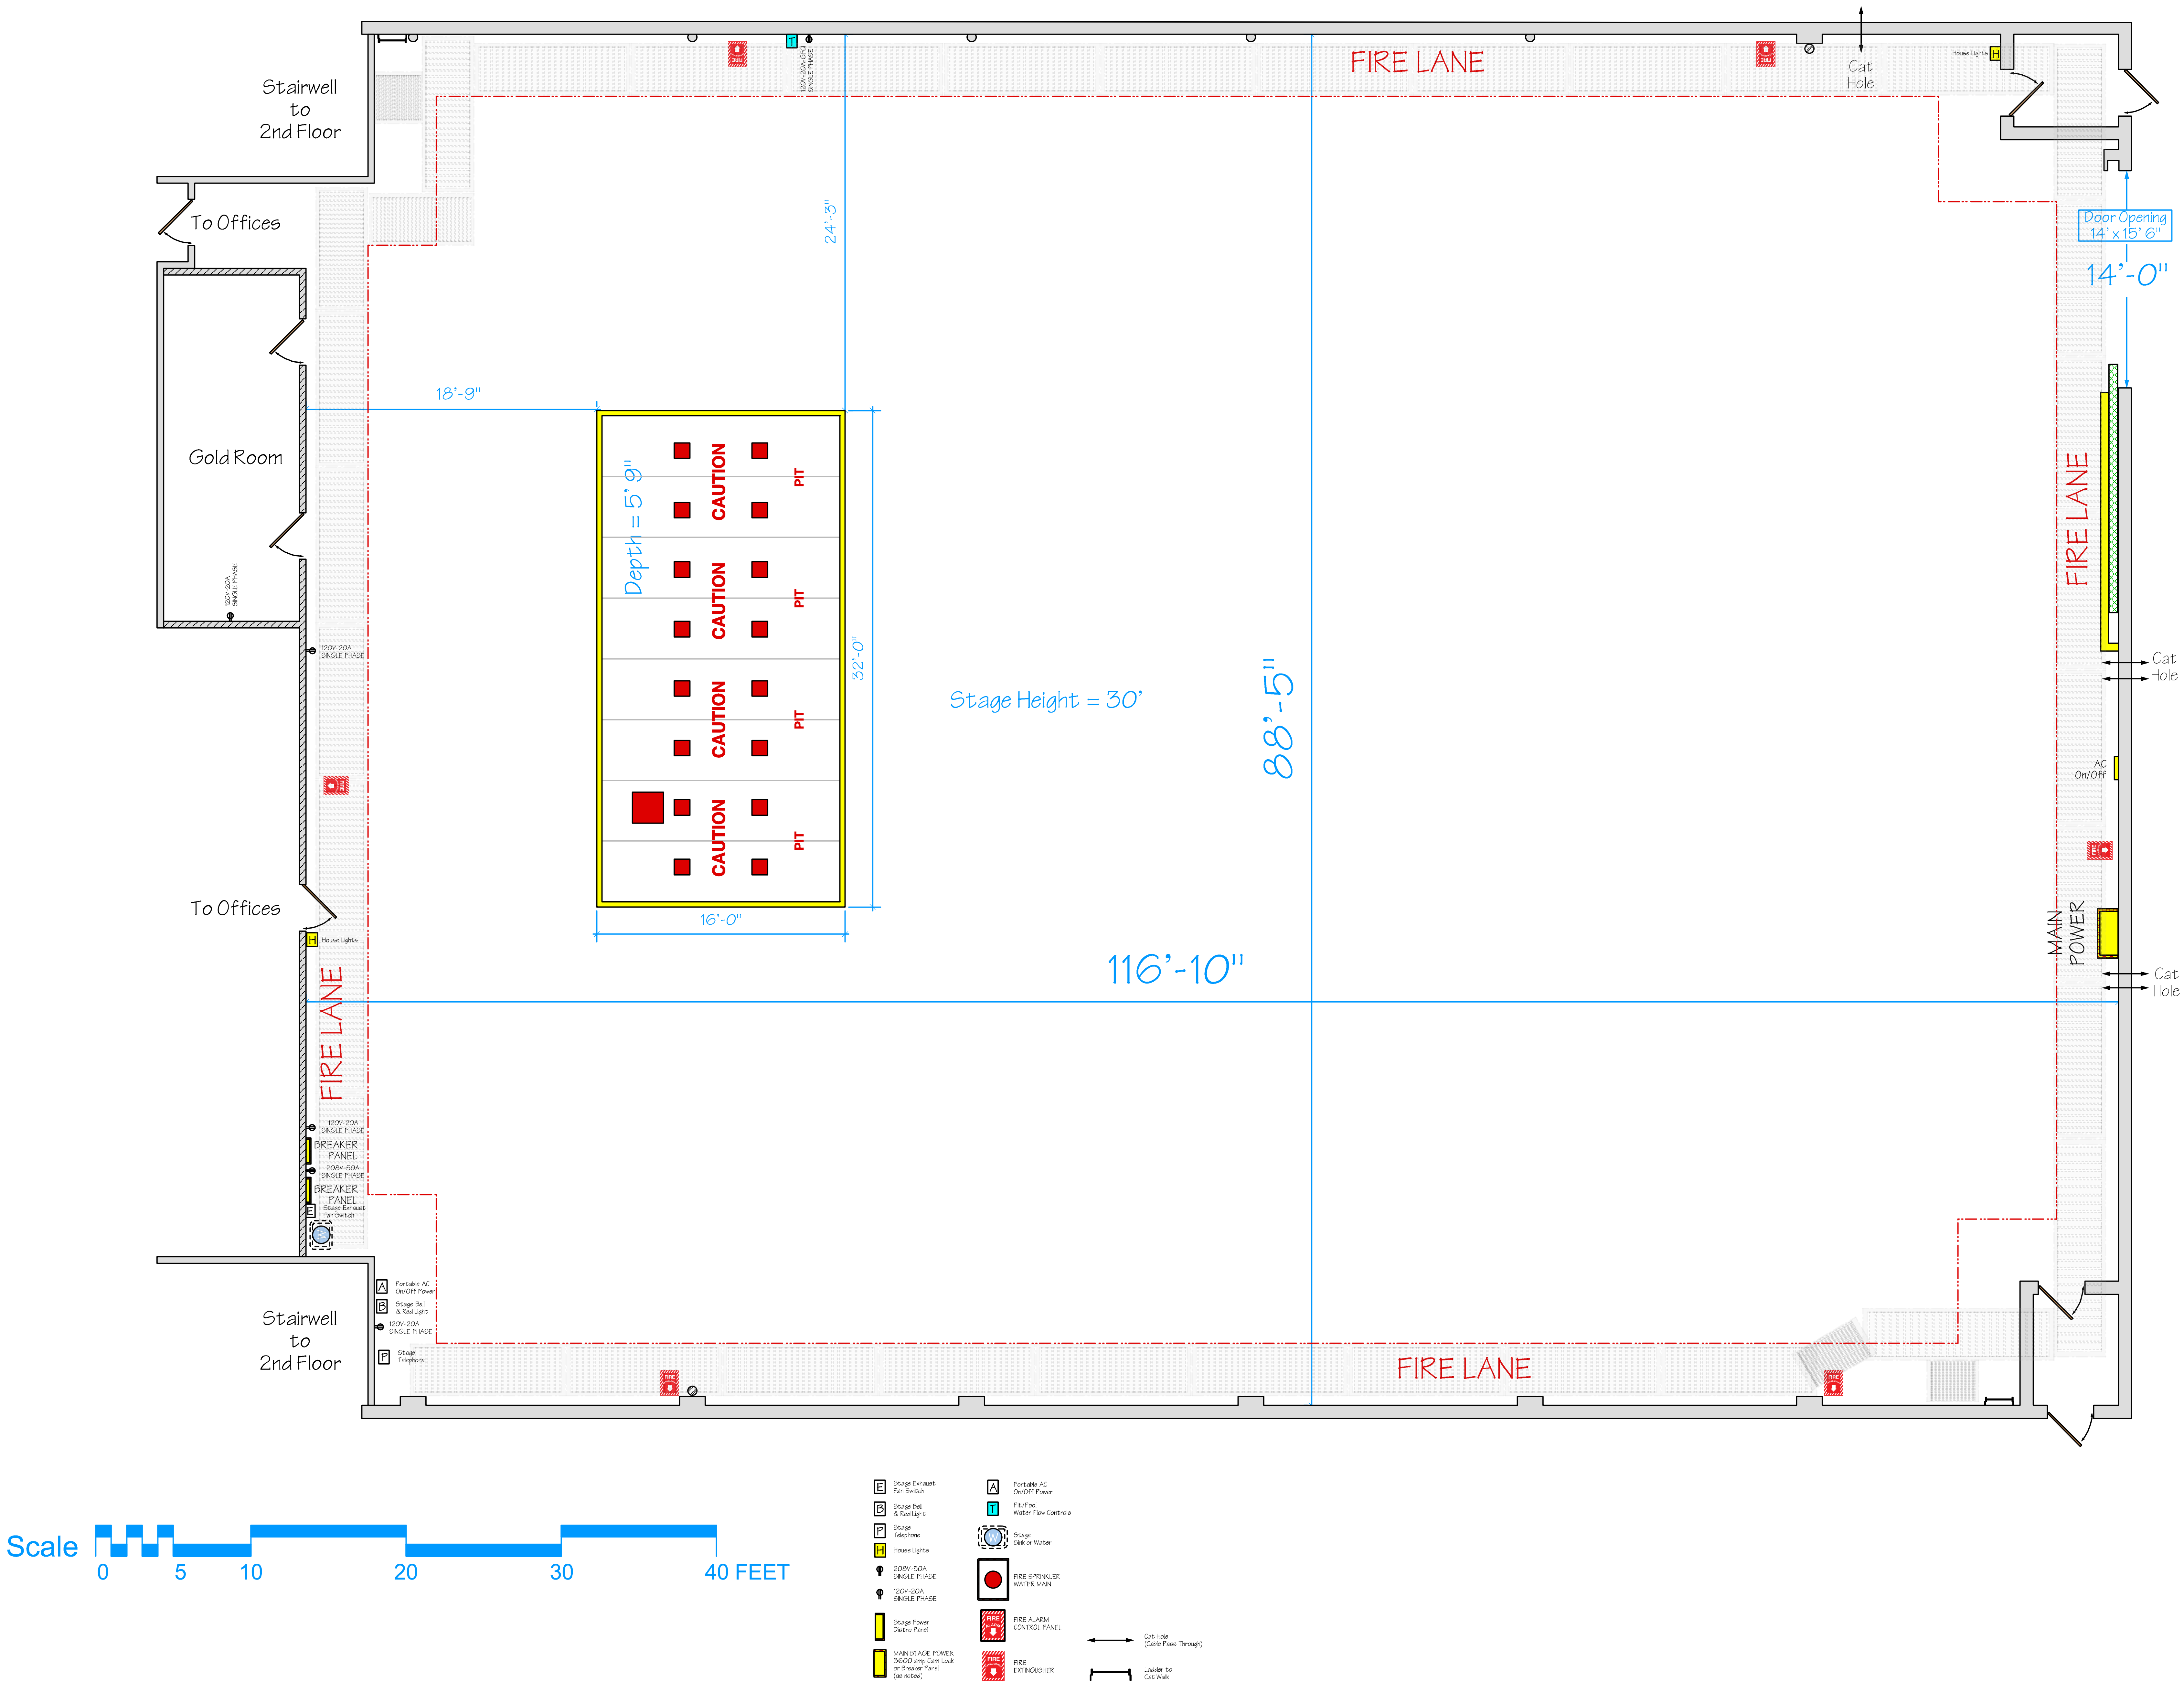

25135 Anza Drive Santa Clarita, Ca. 91355 tel: (661) 294-2000 fax: (661) 294-2020 info@SC-Studios.com		Date:		Production Designer:		SHEET: 1 OF 1		Production:	
Scale: 1/4" = 1'		Art Director:		Set Designer:		Set / Location:		Episode	
Sheet Size: E		Set Designer:		Set Designer:		Const. Coordinator:			
Drawing Number:		REV:							