
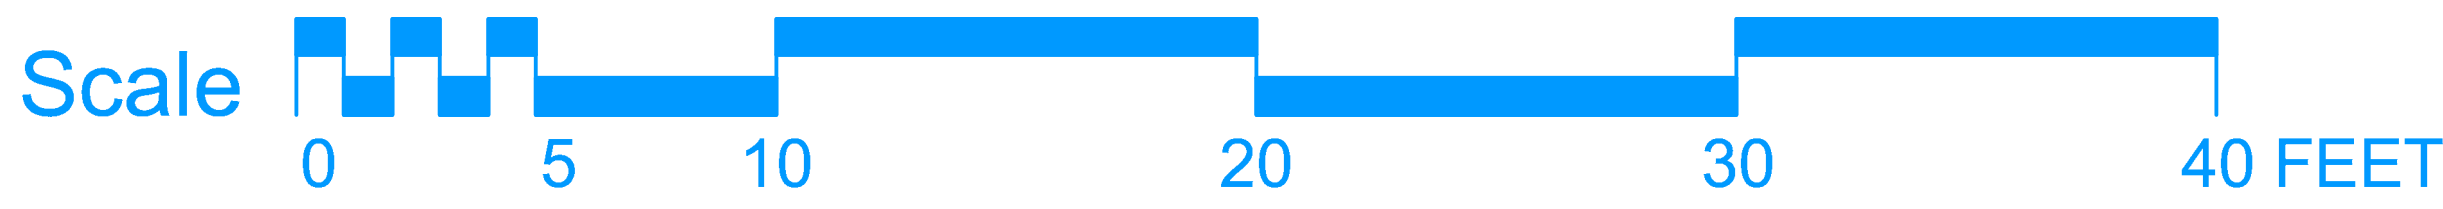


STAGE 3

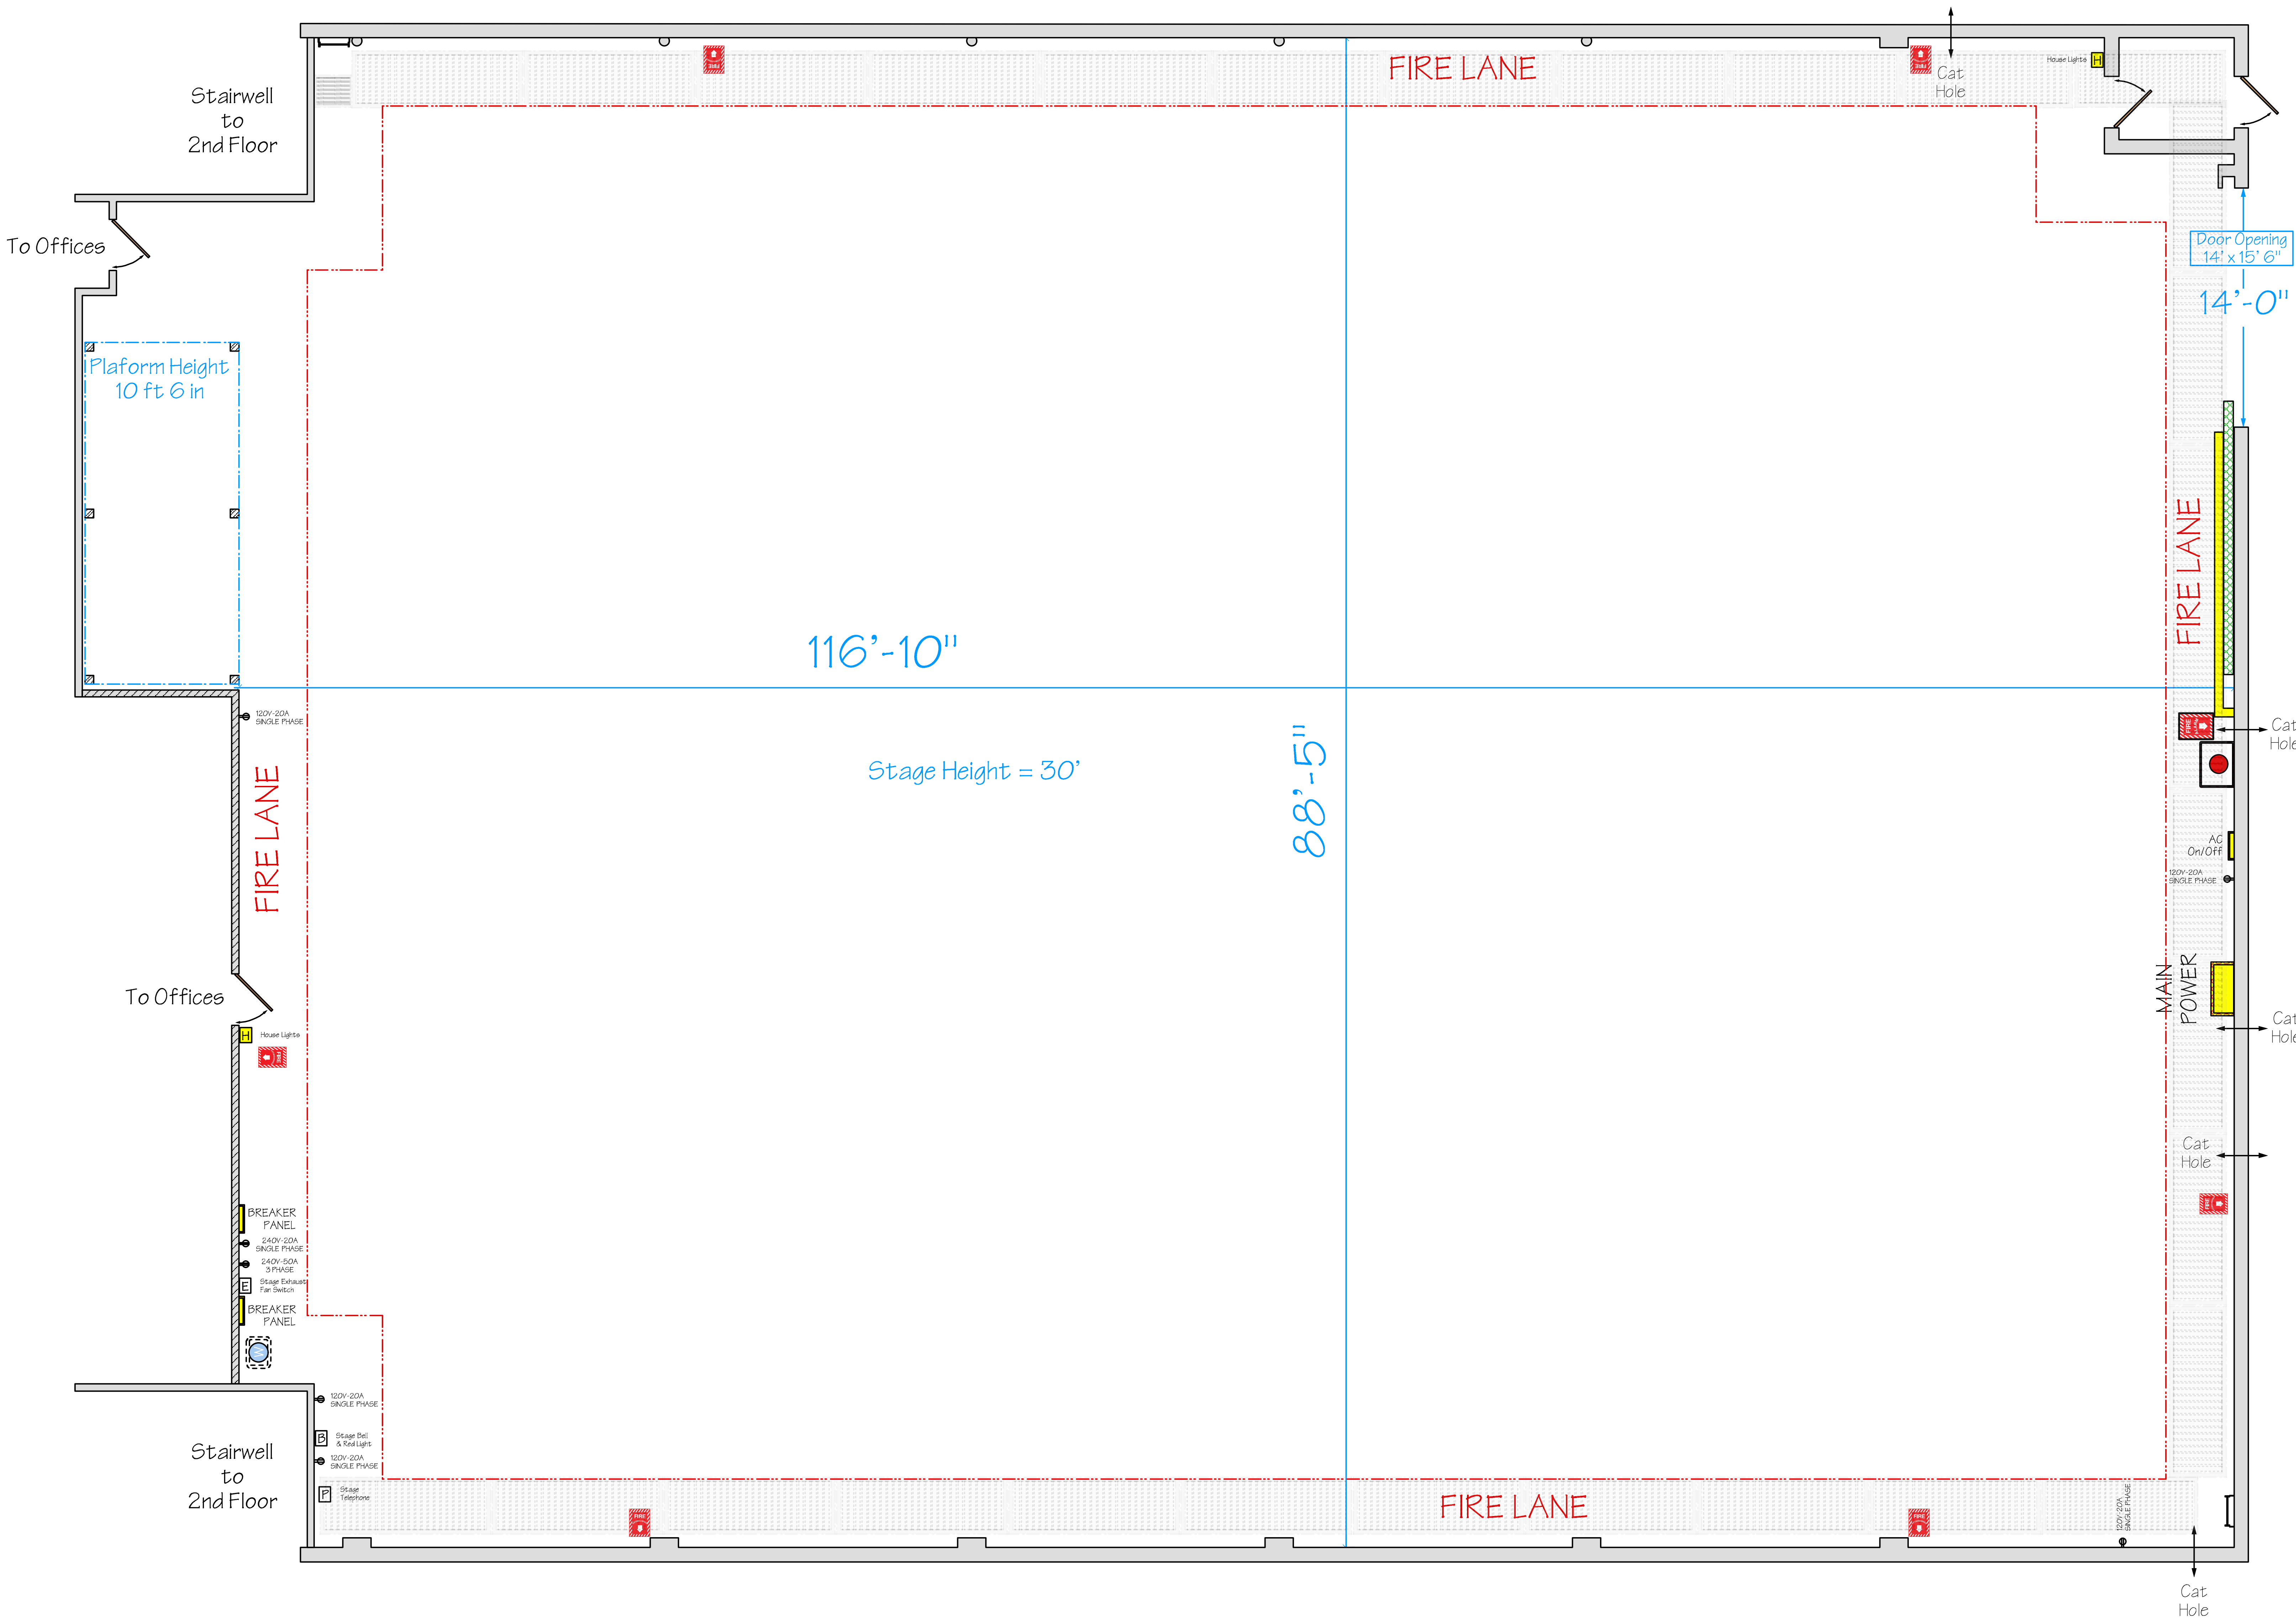

- Stage Exhaust Fan Switch
- Stage Bell & Test Light
- Stage Telephone
- House Lights
- 120V-20A SINGLE PHASE
- 120V-20A SINGLE PHASE
- Stage Power Switch Panel
- WALL STAGE POWER 30000 amp Cam Lock or Breaker Panel (as noted)
- Portable AC On/Off Power
- Stage Stage or Turb
- FIRE SPRINKLER WATER MAIN
- FIRE ALARM CONTROL PANEL
- FIRE EXTINGUISHER
- Cat Hole (Clear Walk Through)
- Leader to Cat Walk

Production:		Episode	
Drawing Title:		Set / Location:	
SHEET:		1 OF 1	
Date:	Production Designer:	Art Director:	Set Designer:
Scale: 1/4" = 1'	Set Designer:	Set Designer:	Const. Coordinator:
Sheet Size: E	Set Designer:	Set Designer:	REV
25135 Anza Drive Santa Clarita, Ca. 91355 tel: (661) 294-2000 fax: (661) 294-2020 info@SC-Studios.com		Drawing Number:	
Set Number:		REV	