
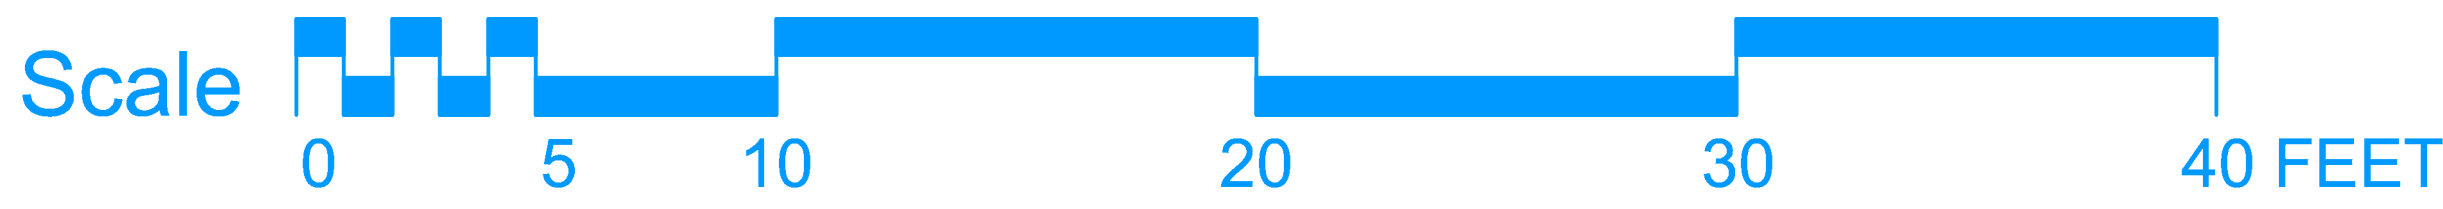


STAGE 4

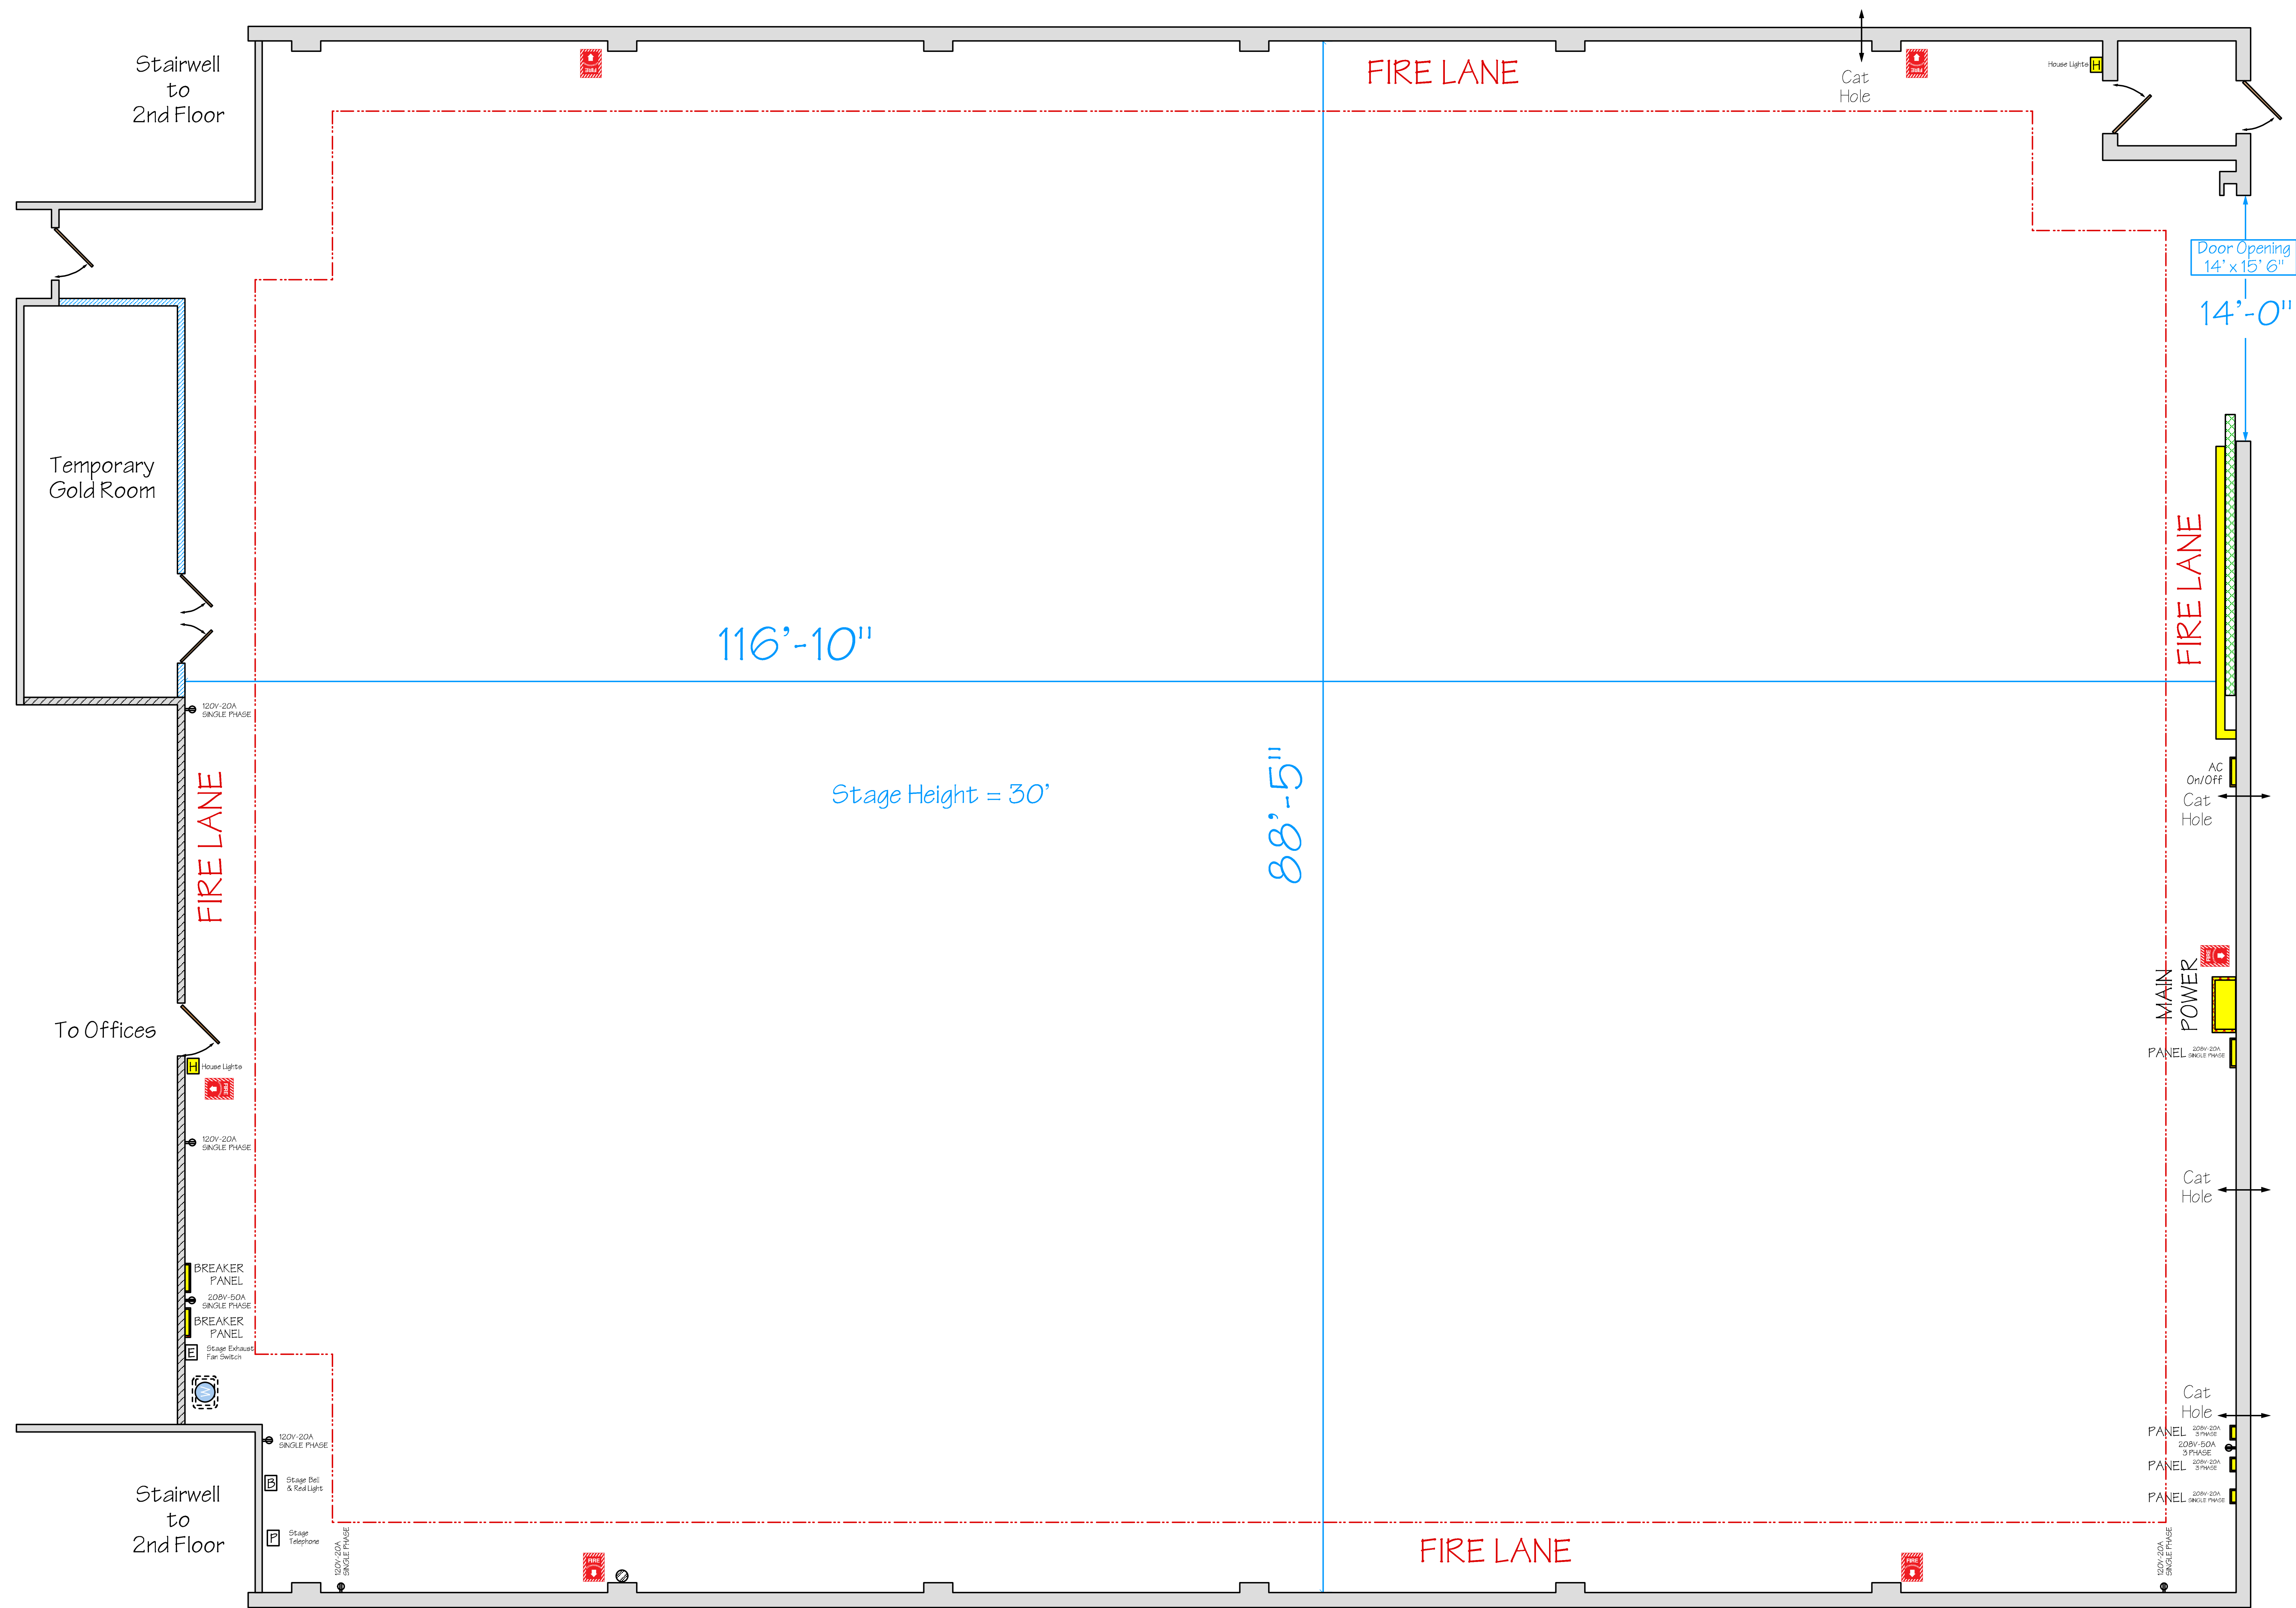

- Stage Exhaust Fan Switch
- Stage Bell & Hall Light
- Stage Telephone
- House Lights
- 120V-20A SINGLE PHASE
- 120V-20A SINGLE PHASE
- Stage Power Switch Panel
- WALL STAGE POWER 30000 amp Cam Lock or Breaker Panel (as noted)
- Portable AC On/Off Power
- Stage Stage or Turb
- FIRE SPRINKLER WATER MAIN
- FIRE ALARM CONTROL PANEL
- FIRE EXTINGUISHER
- Cat Hole (Clear Walk Through)
- Leader to Cat Walk

25135 Anza Drive Santa Clarita, Ca. 91355 tel: (661) 294-2000 fax: (661) 294-2020 info@SC-Studios.com		Date:		Production Designer:		SHEET:		Production:	
Scale: 1/4" = 1'		Art Director:		1 OF 1		Drawing Title:		Episode	
Sheet Size: E		Set Designer:				Set / Location:			
Drawing Number:		Const. Coordinator:		REV					