


STAGE 9 and 10

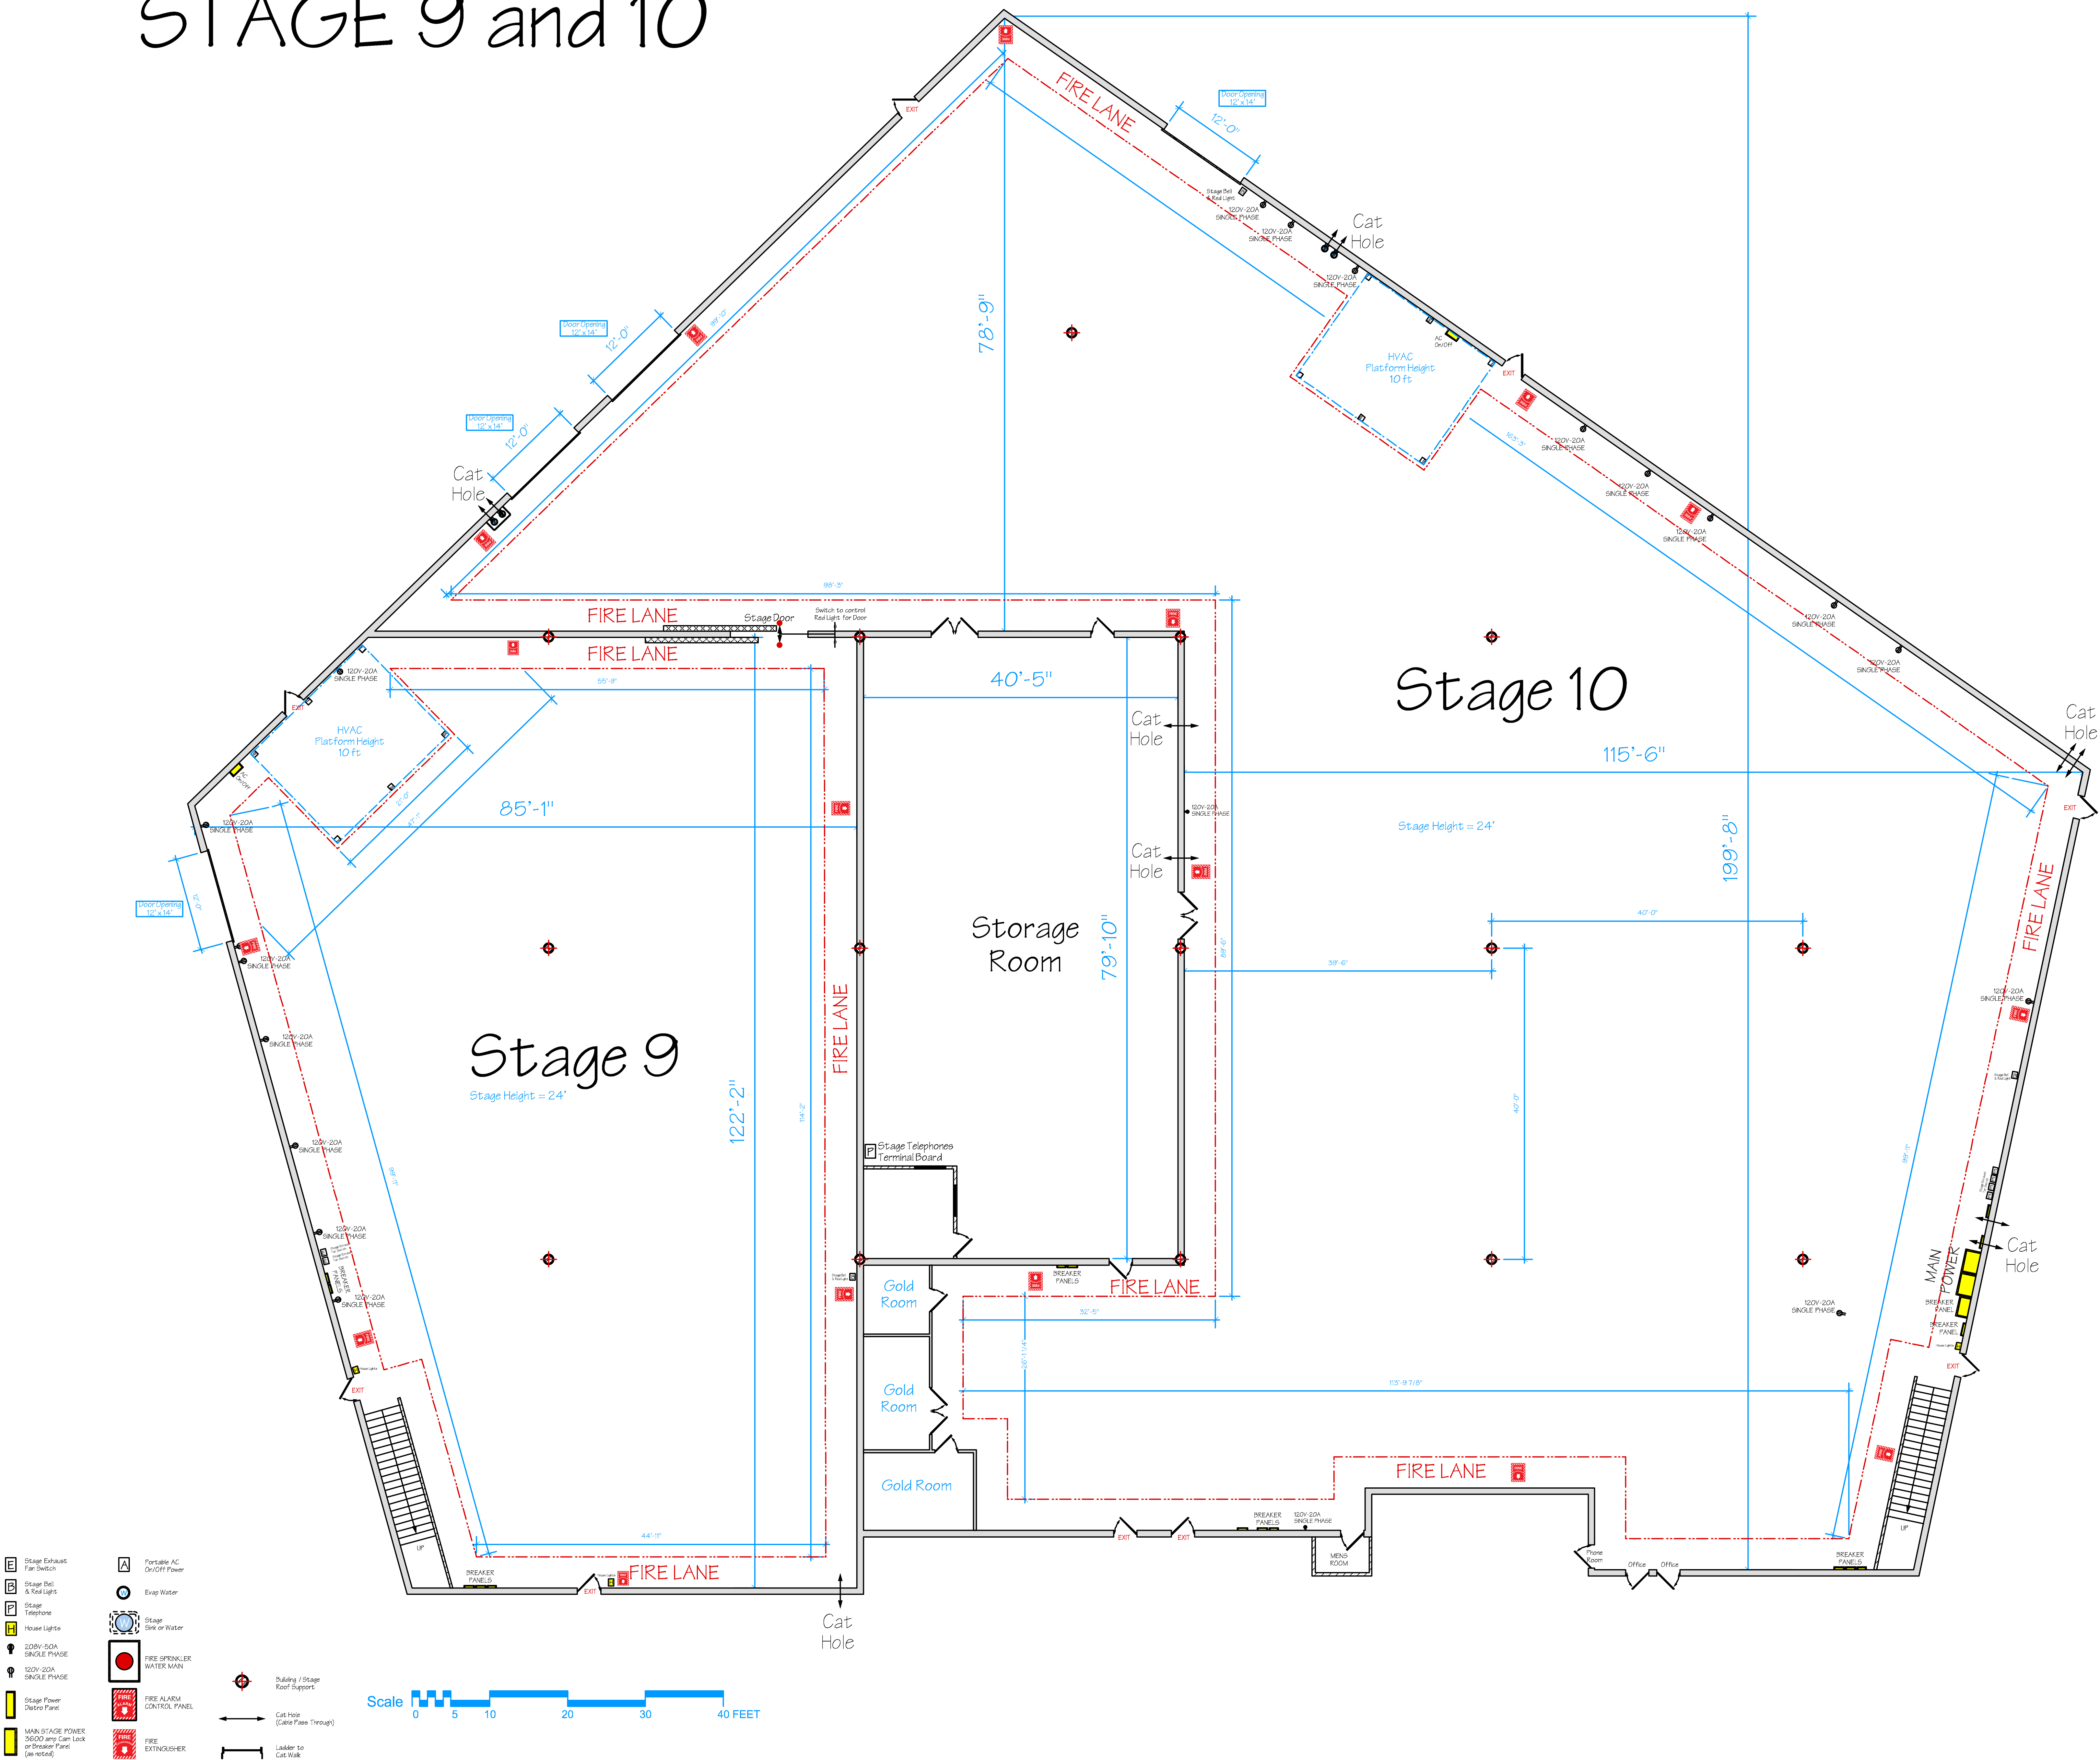

Production:		Episode:	
Drawing Title:		Set / Location:	
SHEET:		1 OF 1	
Date:	Production Designer:	Scale: 1/8" = 1'	Sheet Size: E
25135 Anza Drive Santa Clarita, Ca. 91355	Art Director:	1/8" = 1'	1/8" = 1'
tel: (661) 294-2000	Set Designer:	1/8" = 1'	1/8" = 1'
fax: (661) 294-2020	Set Decorator:	1/8" = 1'	1/8" = 1'
info@SC-Studios.com	Const. Coordinator:	1/8" = 1'	1/8" = 1'
Set Number:	Drawing Number:	REV:	