


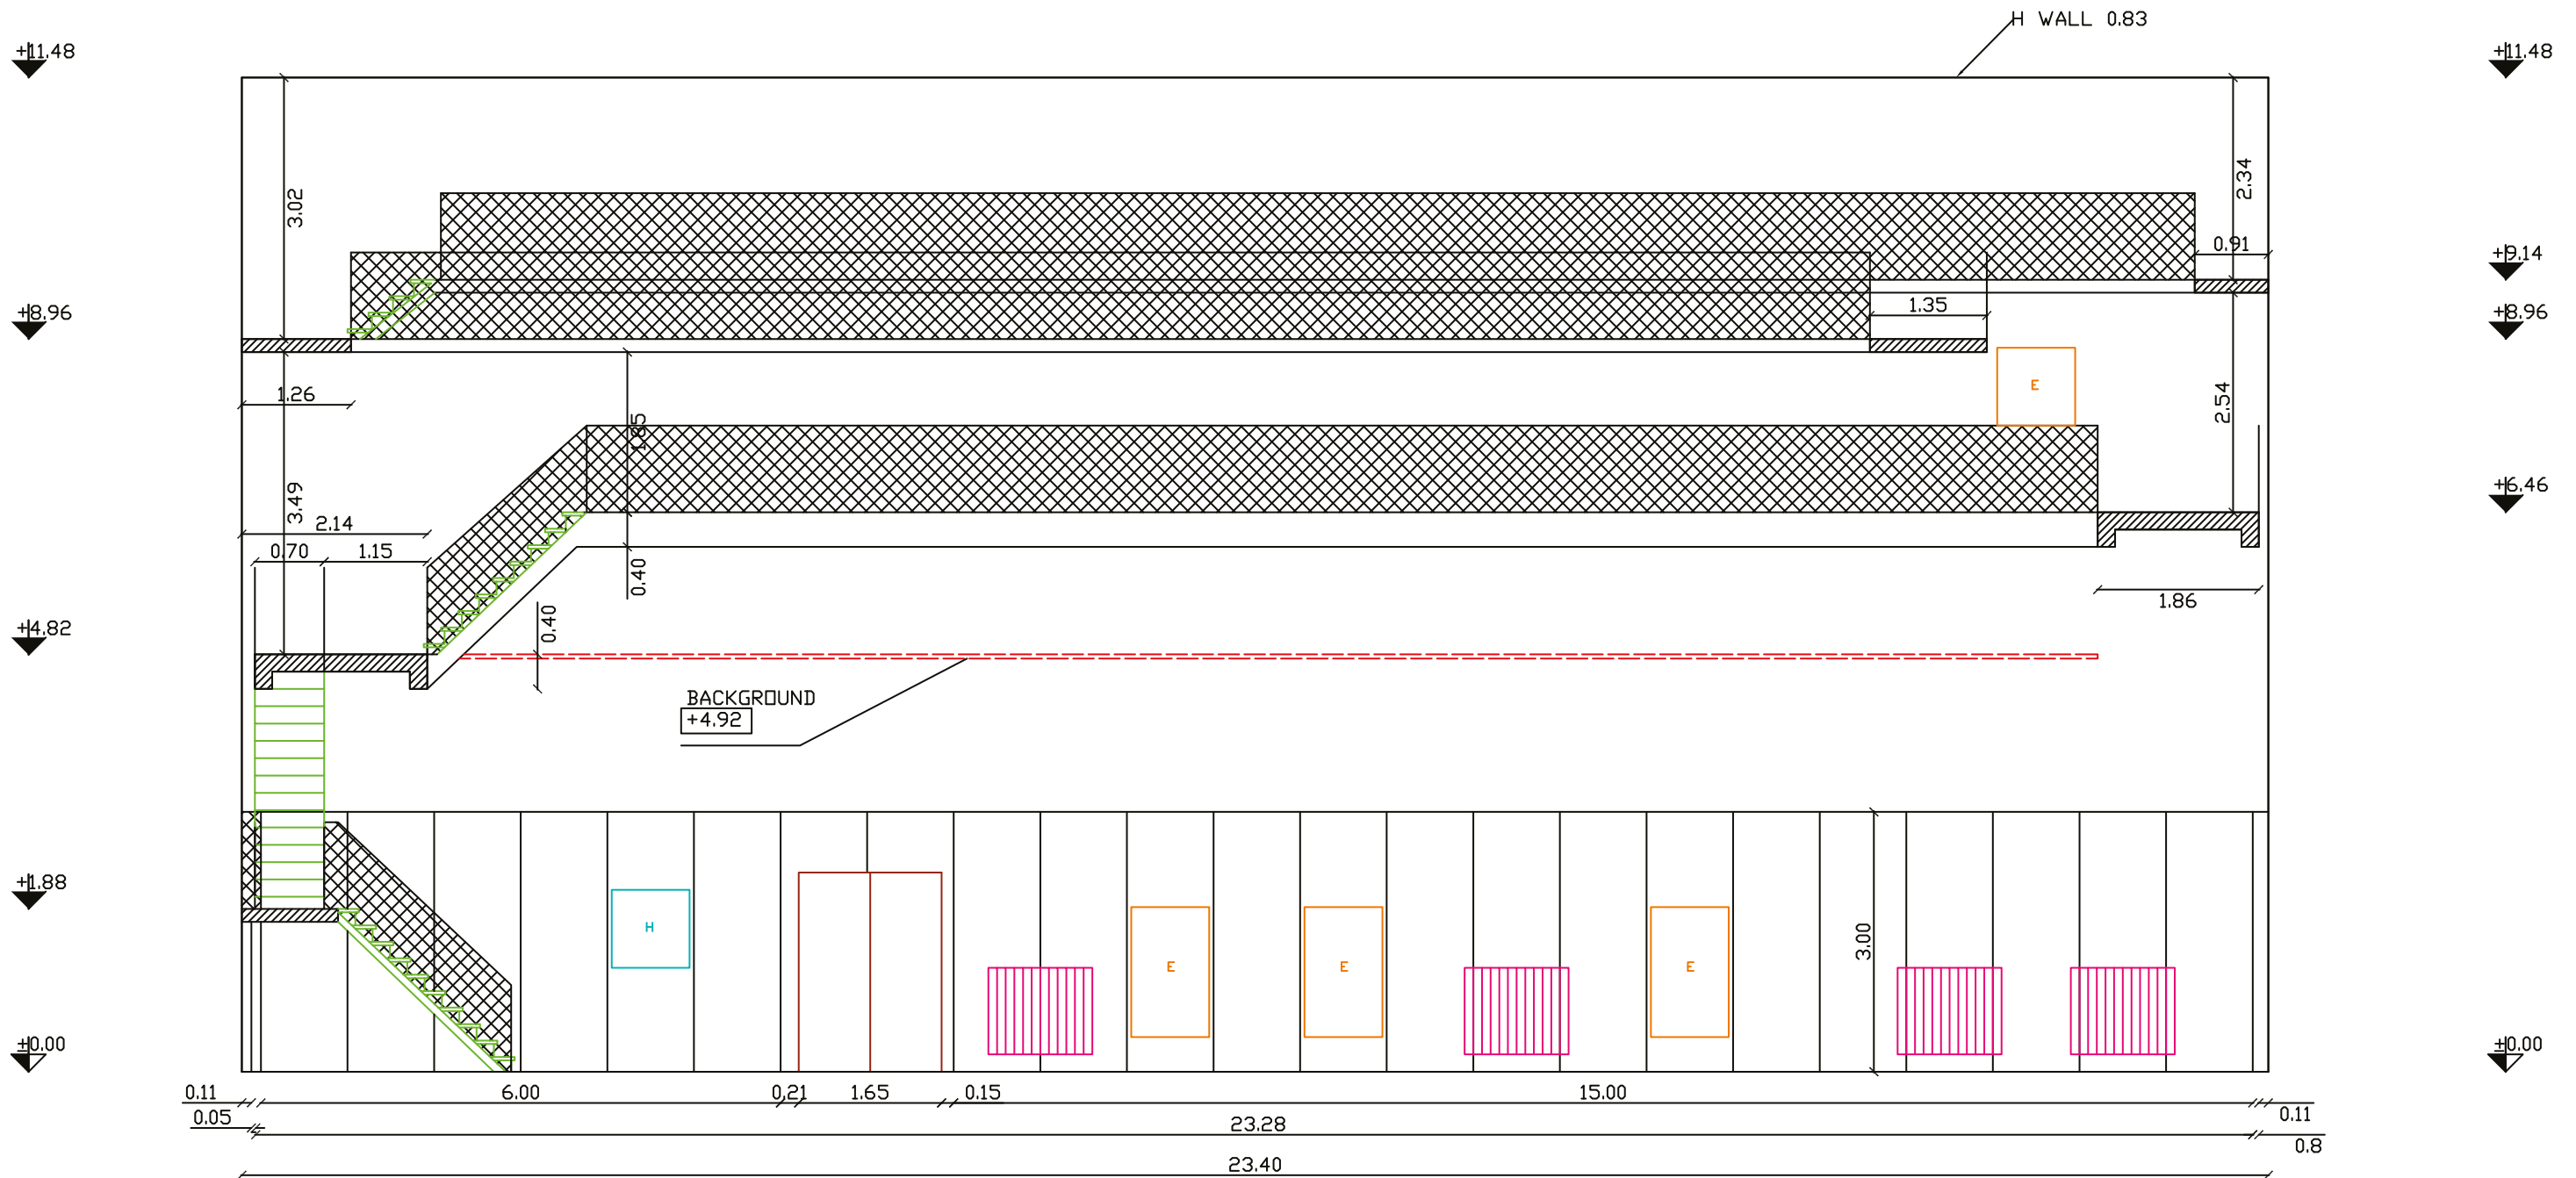

STAGE 2 LONGITUDINAL SECTION

LENGHT = 23.40
 WIDTH = 17.28
 HEIGHT = 11.48
 HEIGHT OPERABLE = 8.46
 TOTAL AREA = 404.352 SQM
 OPERABLE AREA = 280.00 SQM