


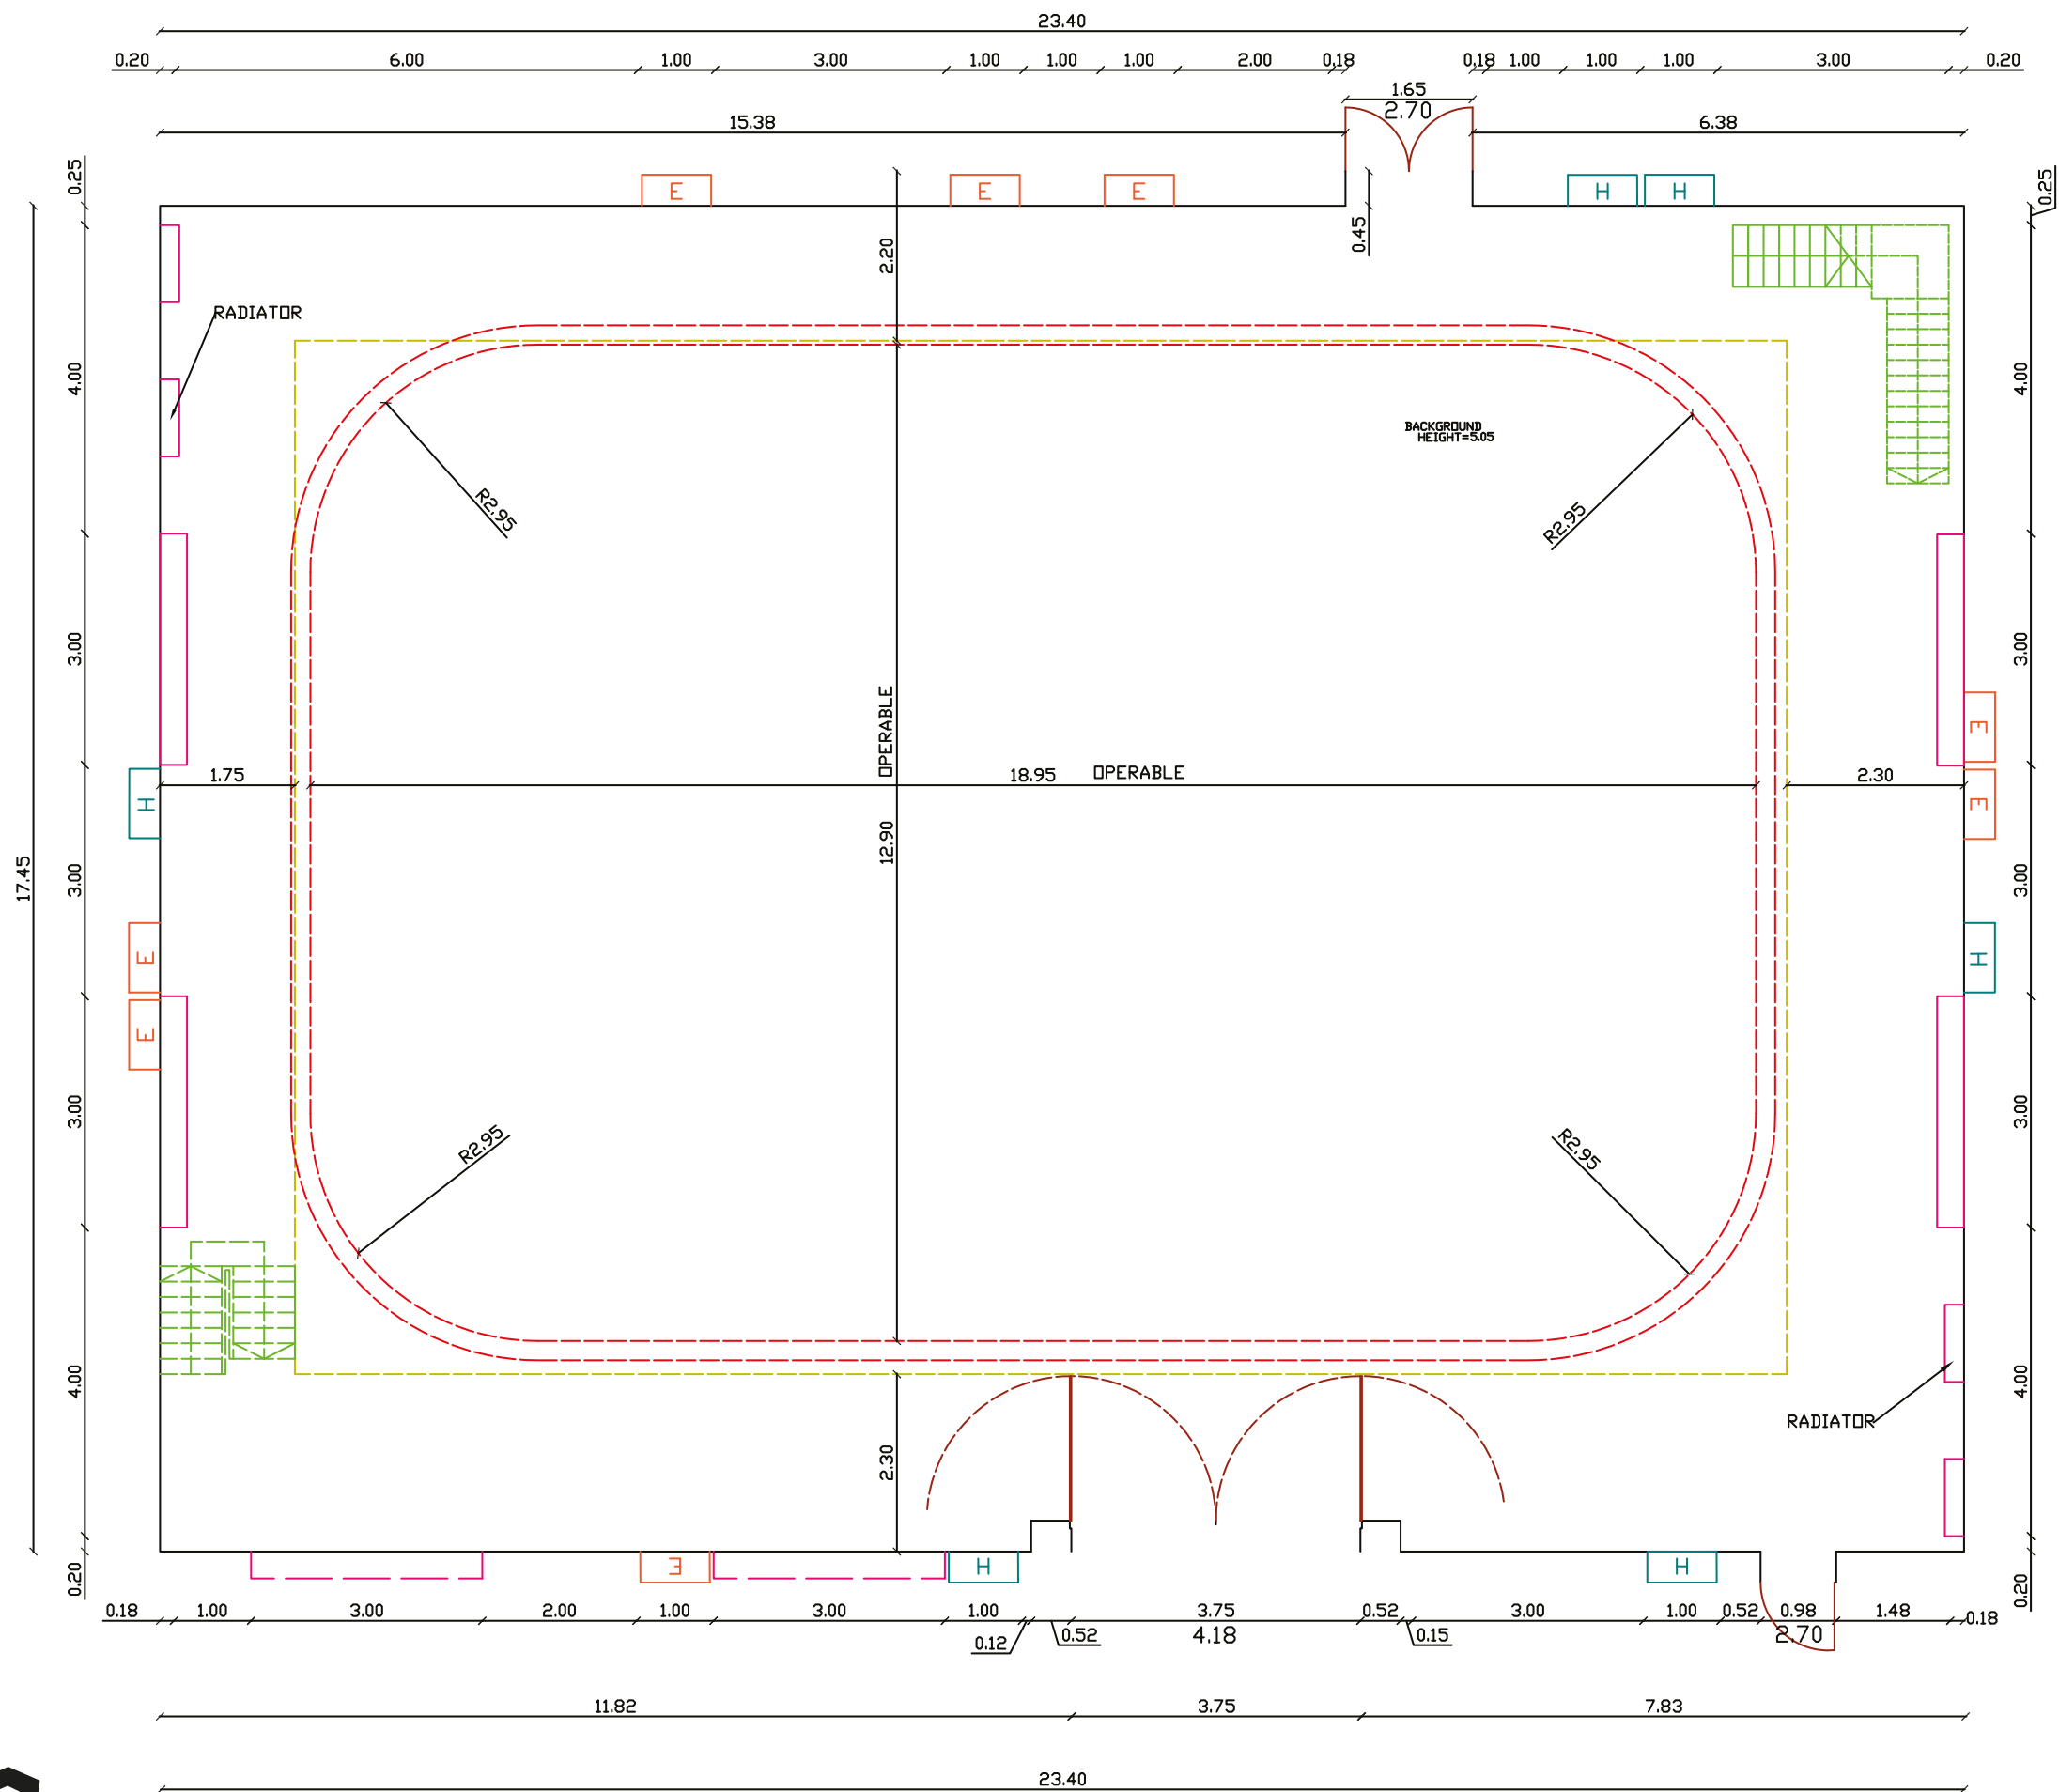

STAGE 3. PLAN SECTION +/-0.00

LENGTH = 23.40 M

WIDTH = 17.45 M

HEIGHT = 11.61 M

AREA = 408.33 SQM

OPERABLE AREA = 259.29 SQM