


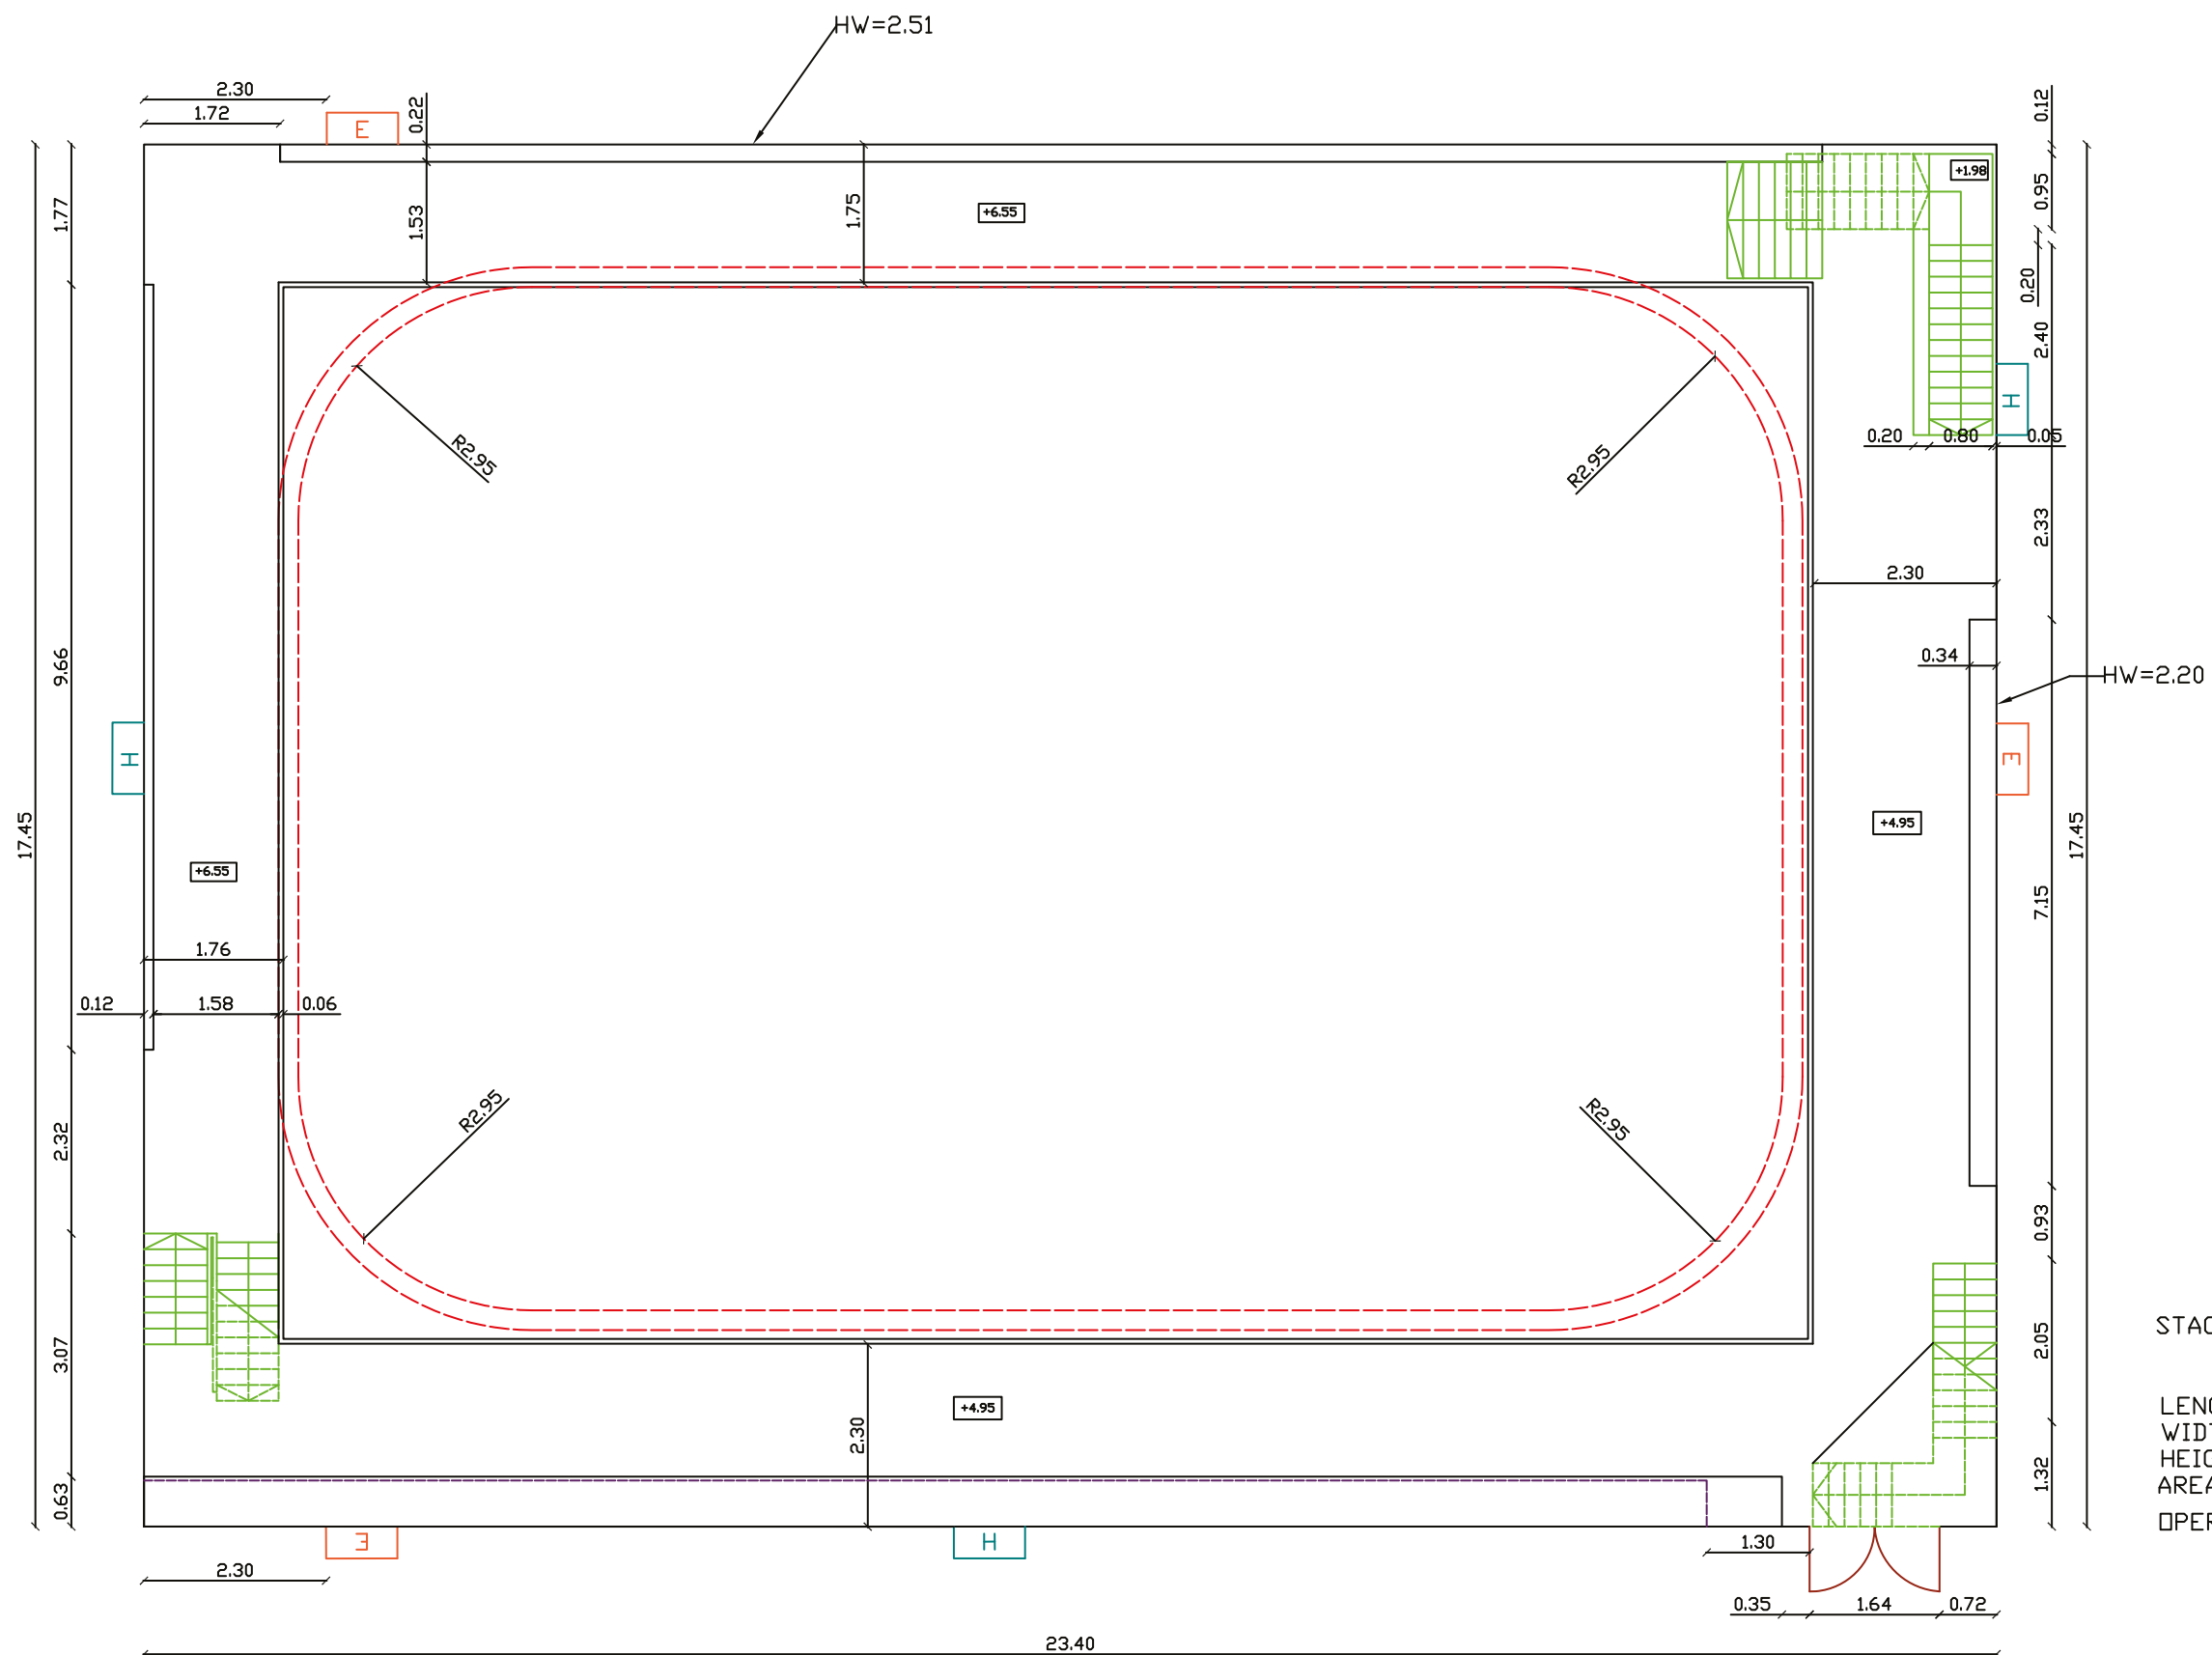

STAGE 3. PLAN SECTION / HEIGHT +4.95 / +6.55

LENGHT = 23.40 M
 WIDTH = 17.45 M
 HEIGHT = 11.61 M
 AREA = 408.33 SQM
 OPERABLE AREA = 259.29 SQM