


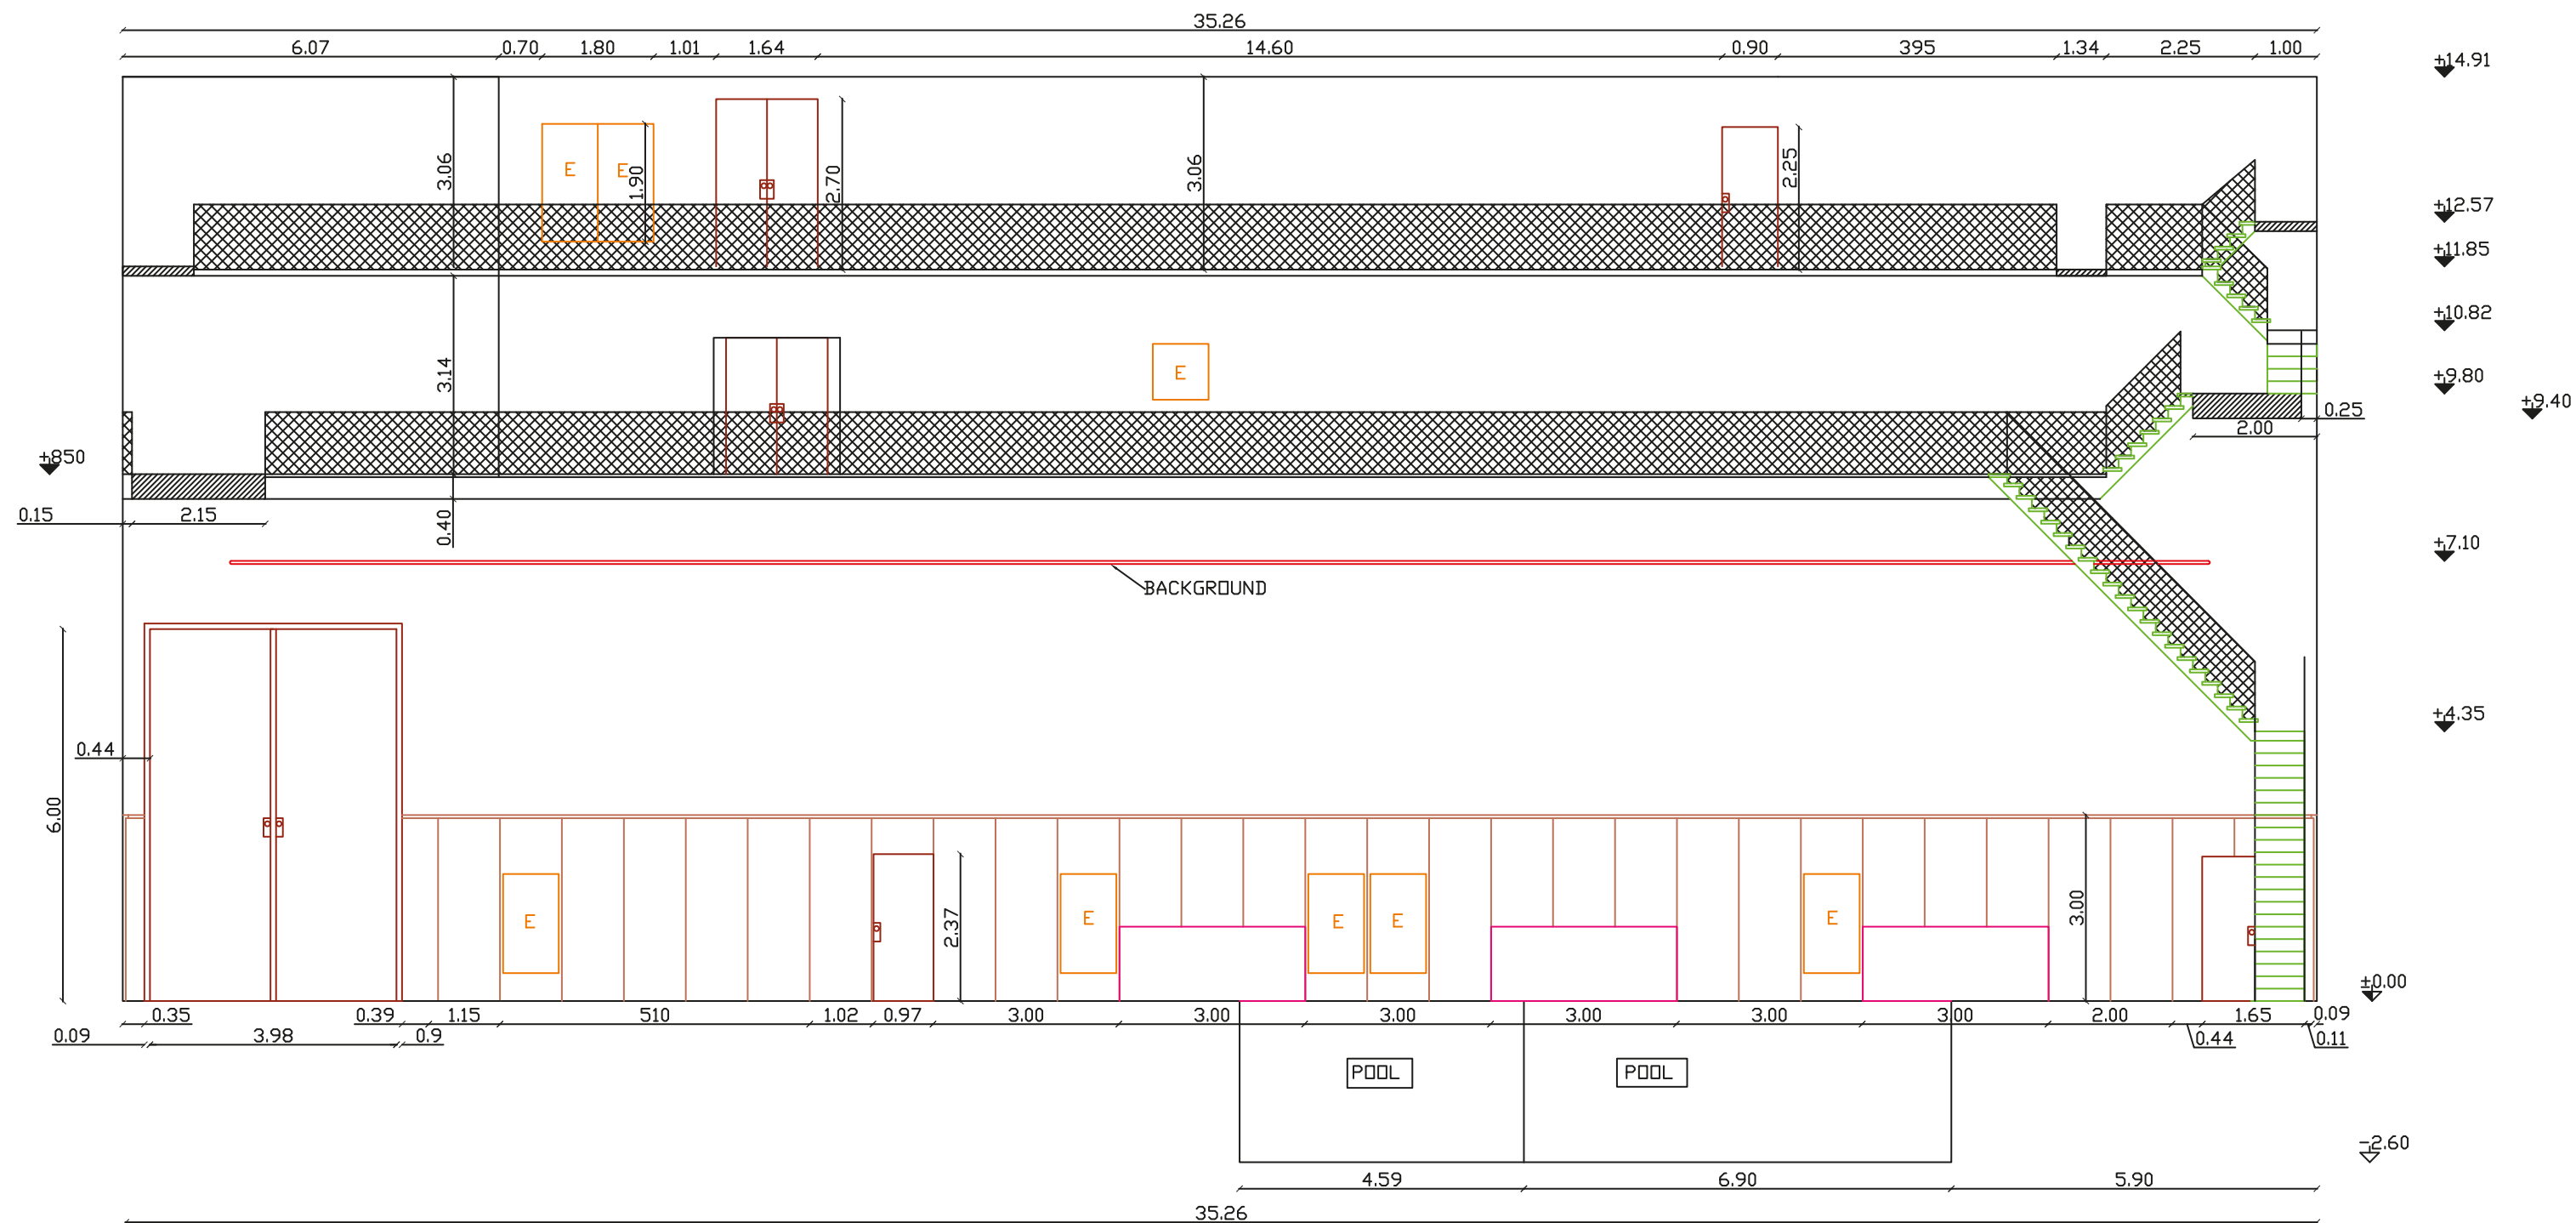

STAGE 4 LONGITUDINAL SECTION

LENGHT=35.25 M
 WIDTH=23.12 M
 HEIGHT=14.91 M
 TOTAL AREA=35.25X23.12 =814.98 SQM
 OPERABLE AREA=31.10X19.17 =596.18 SQM