


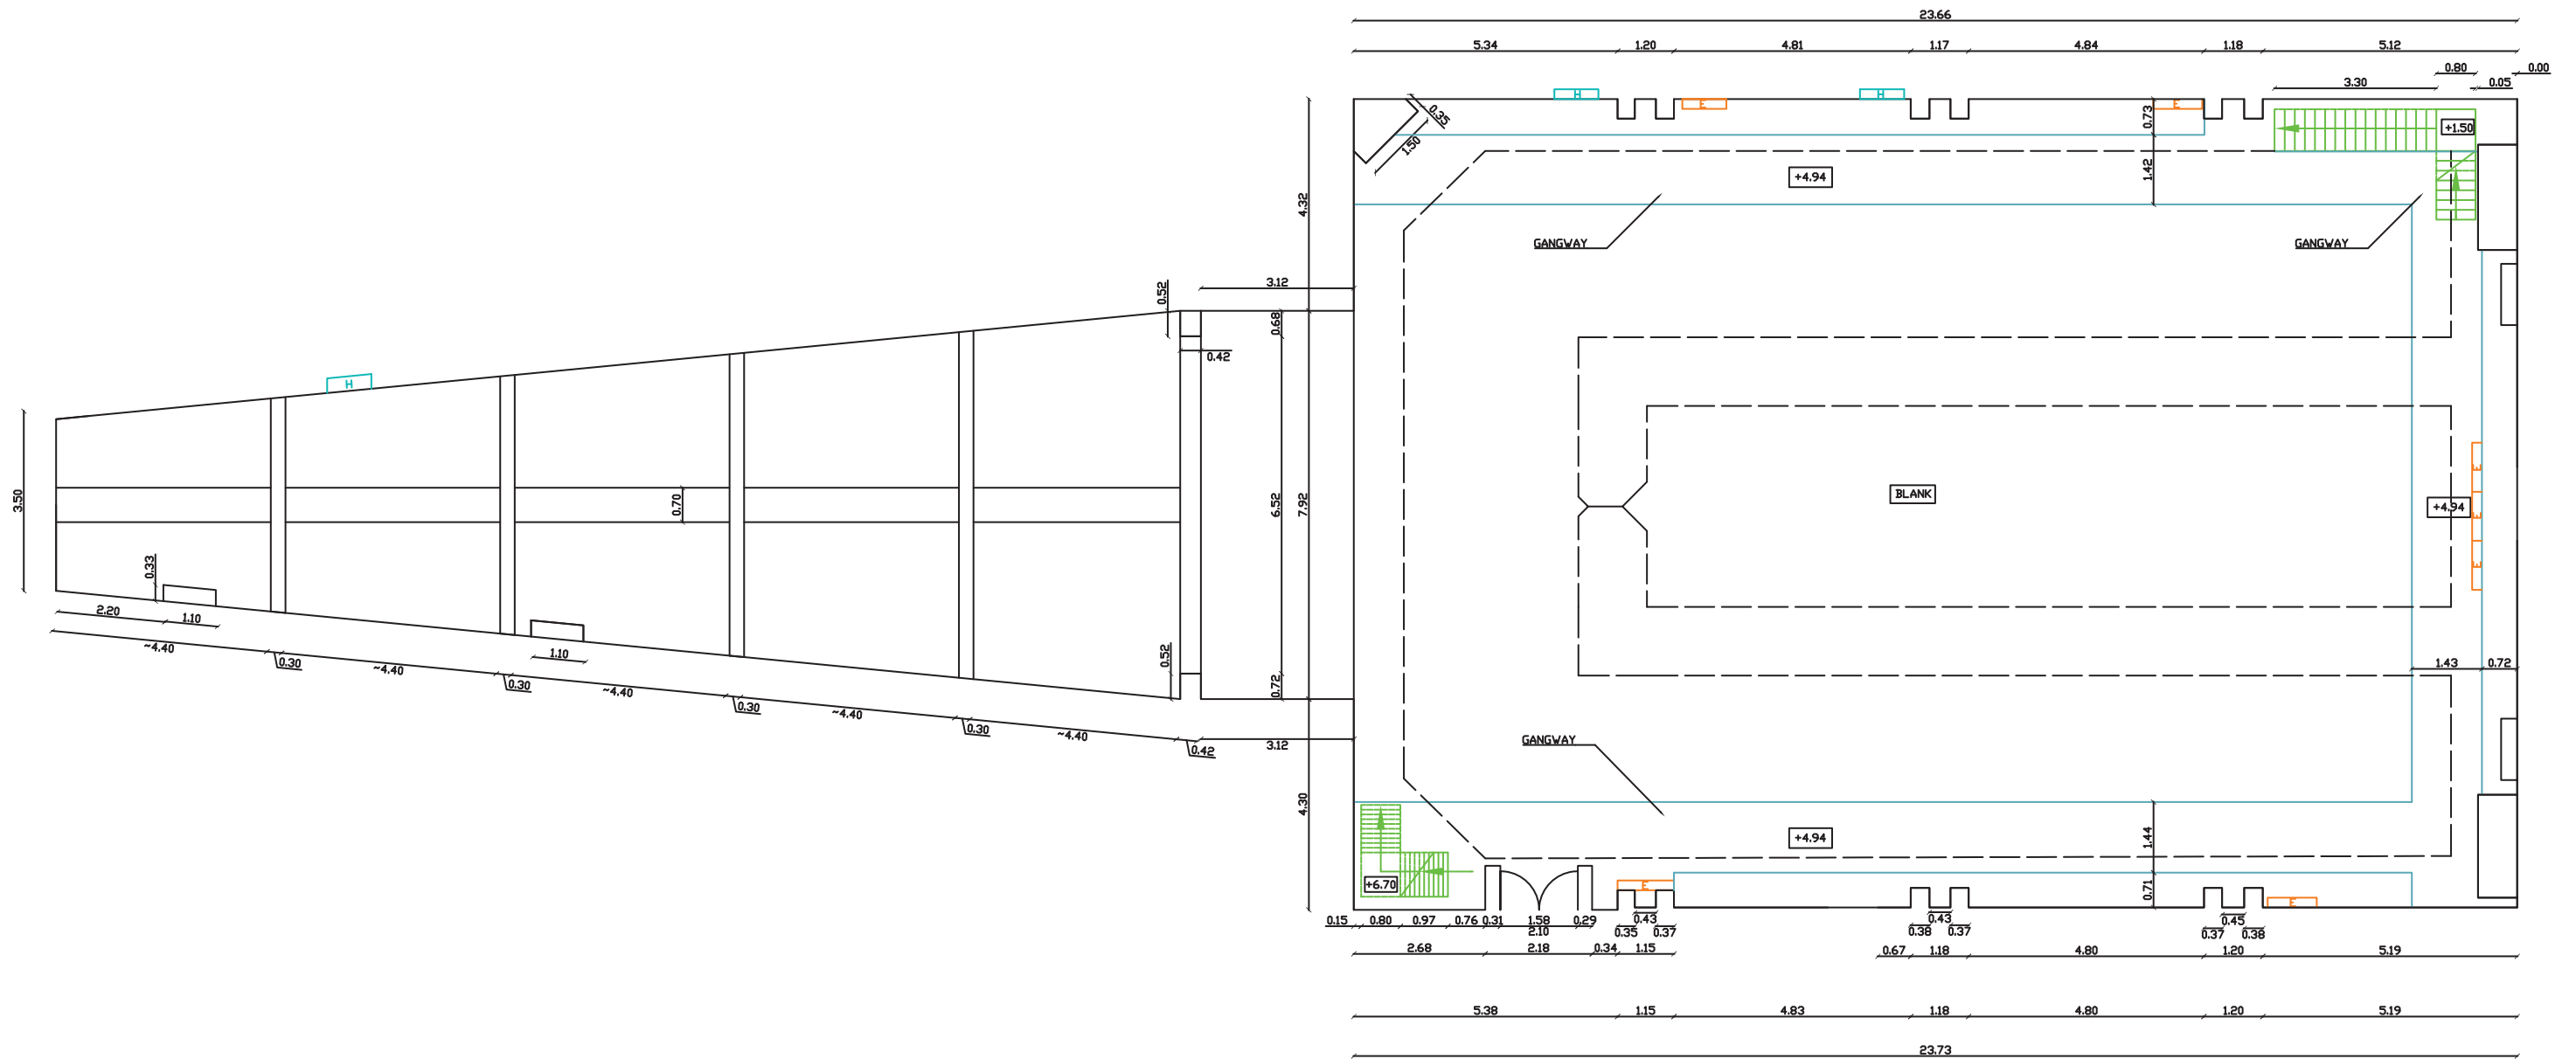

STAGE 5 PLAN SECTION +4.94
 AREA = 23.70X16.55 = 392.24 SQM