


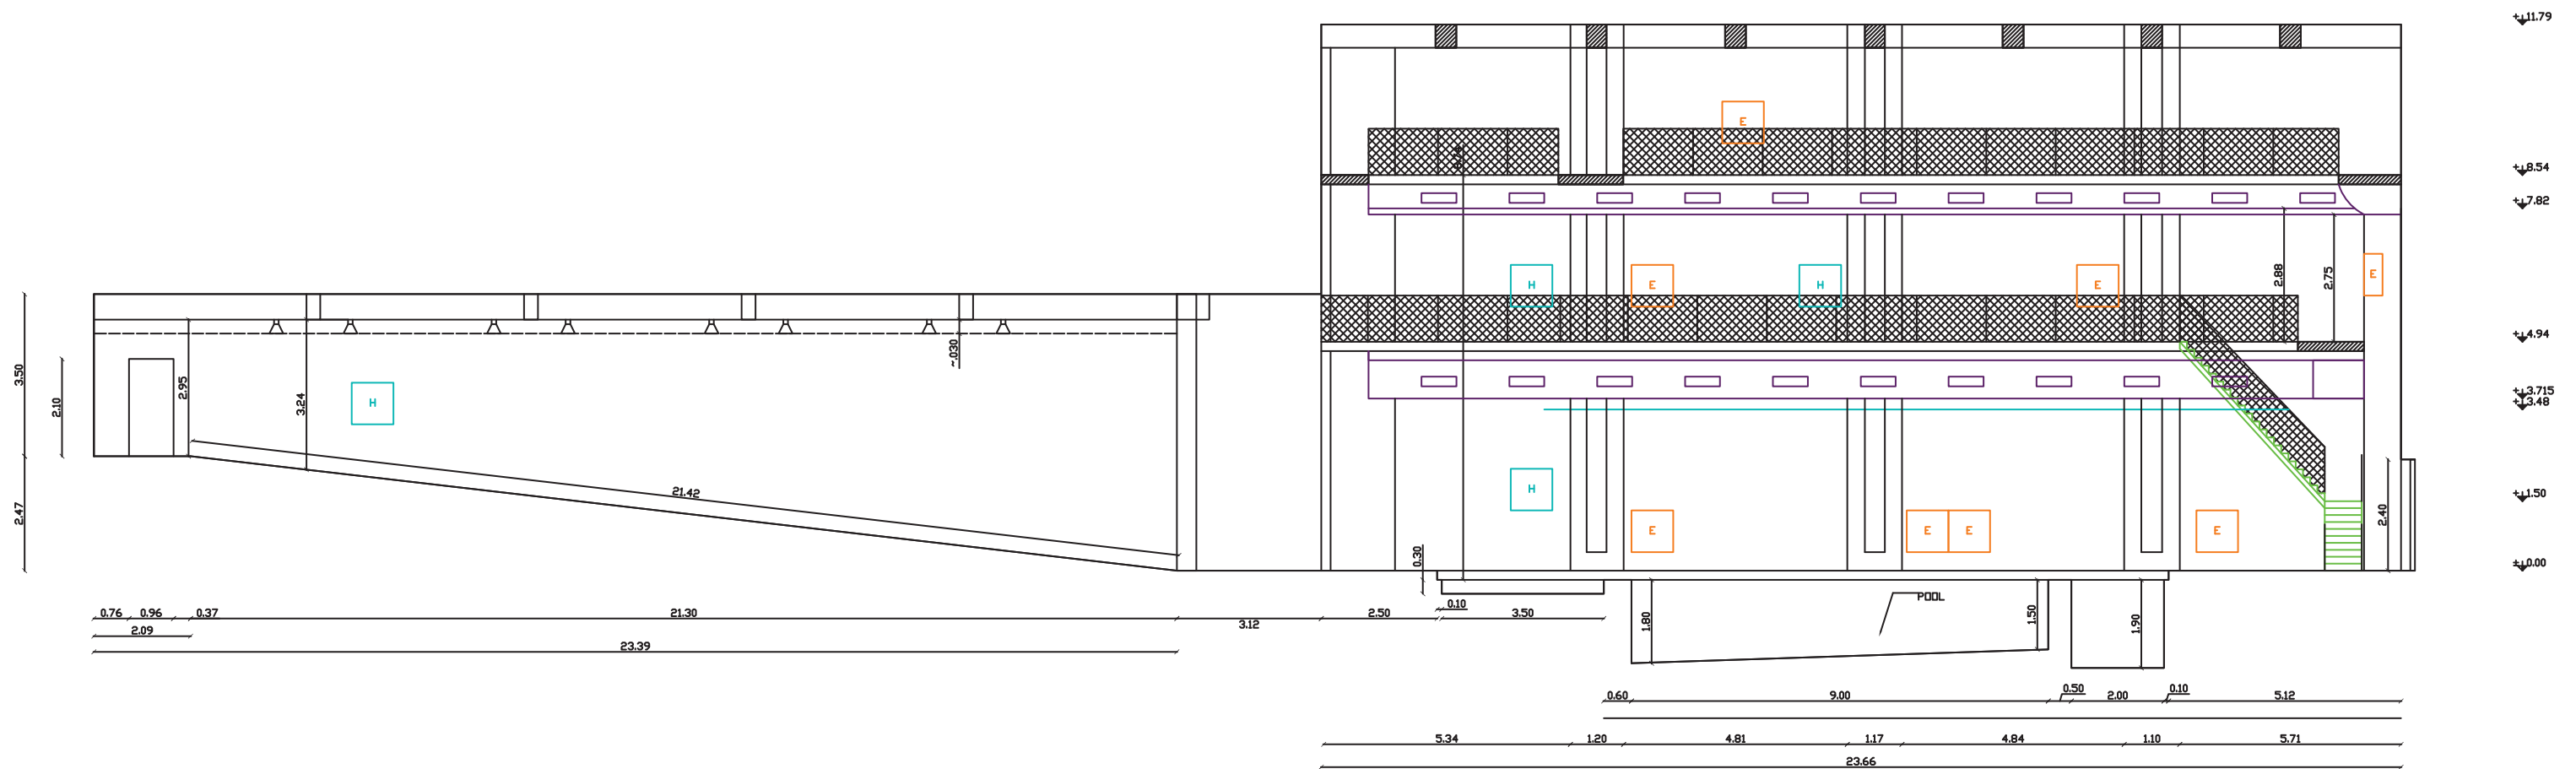

STAGE 5 LONGITUDINAL SECTION SECTION
 AREA = 23.70X16.55 = 392.24 SQM