


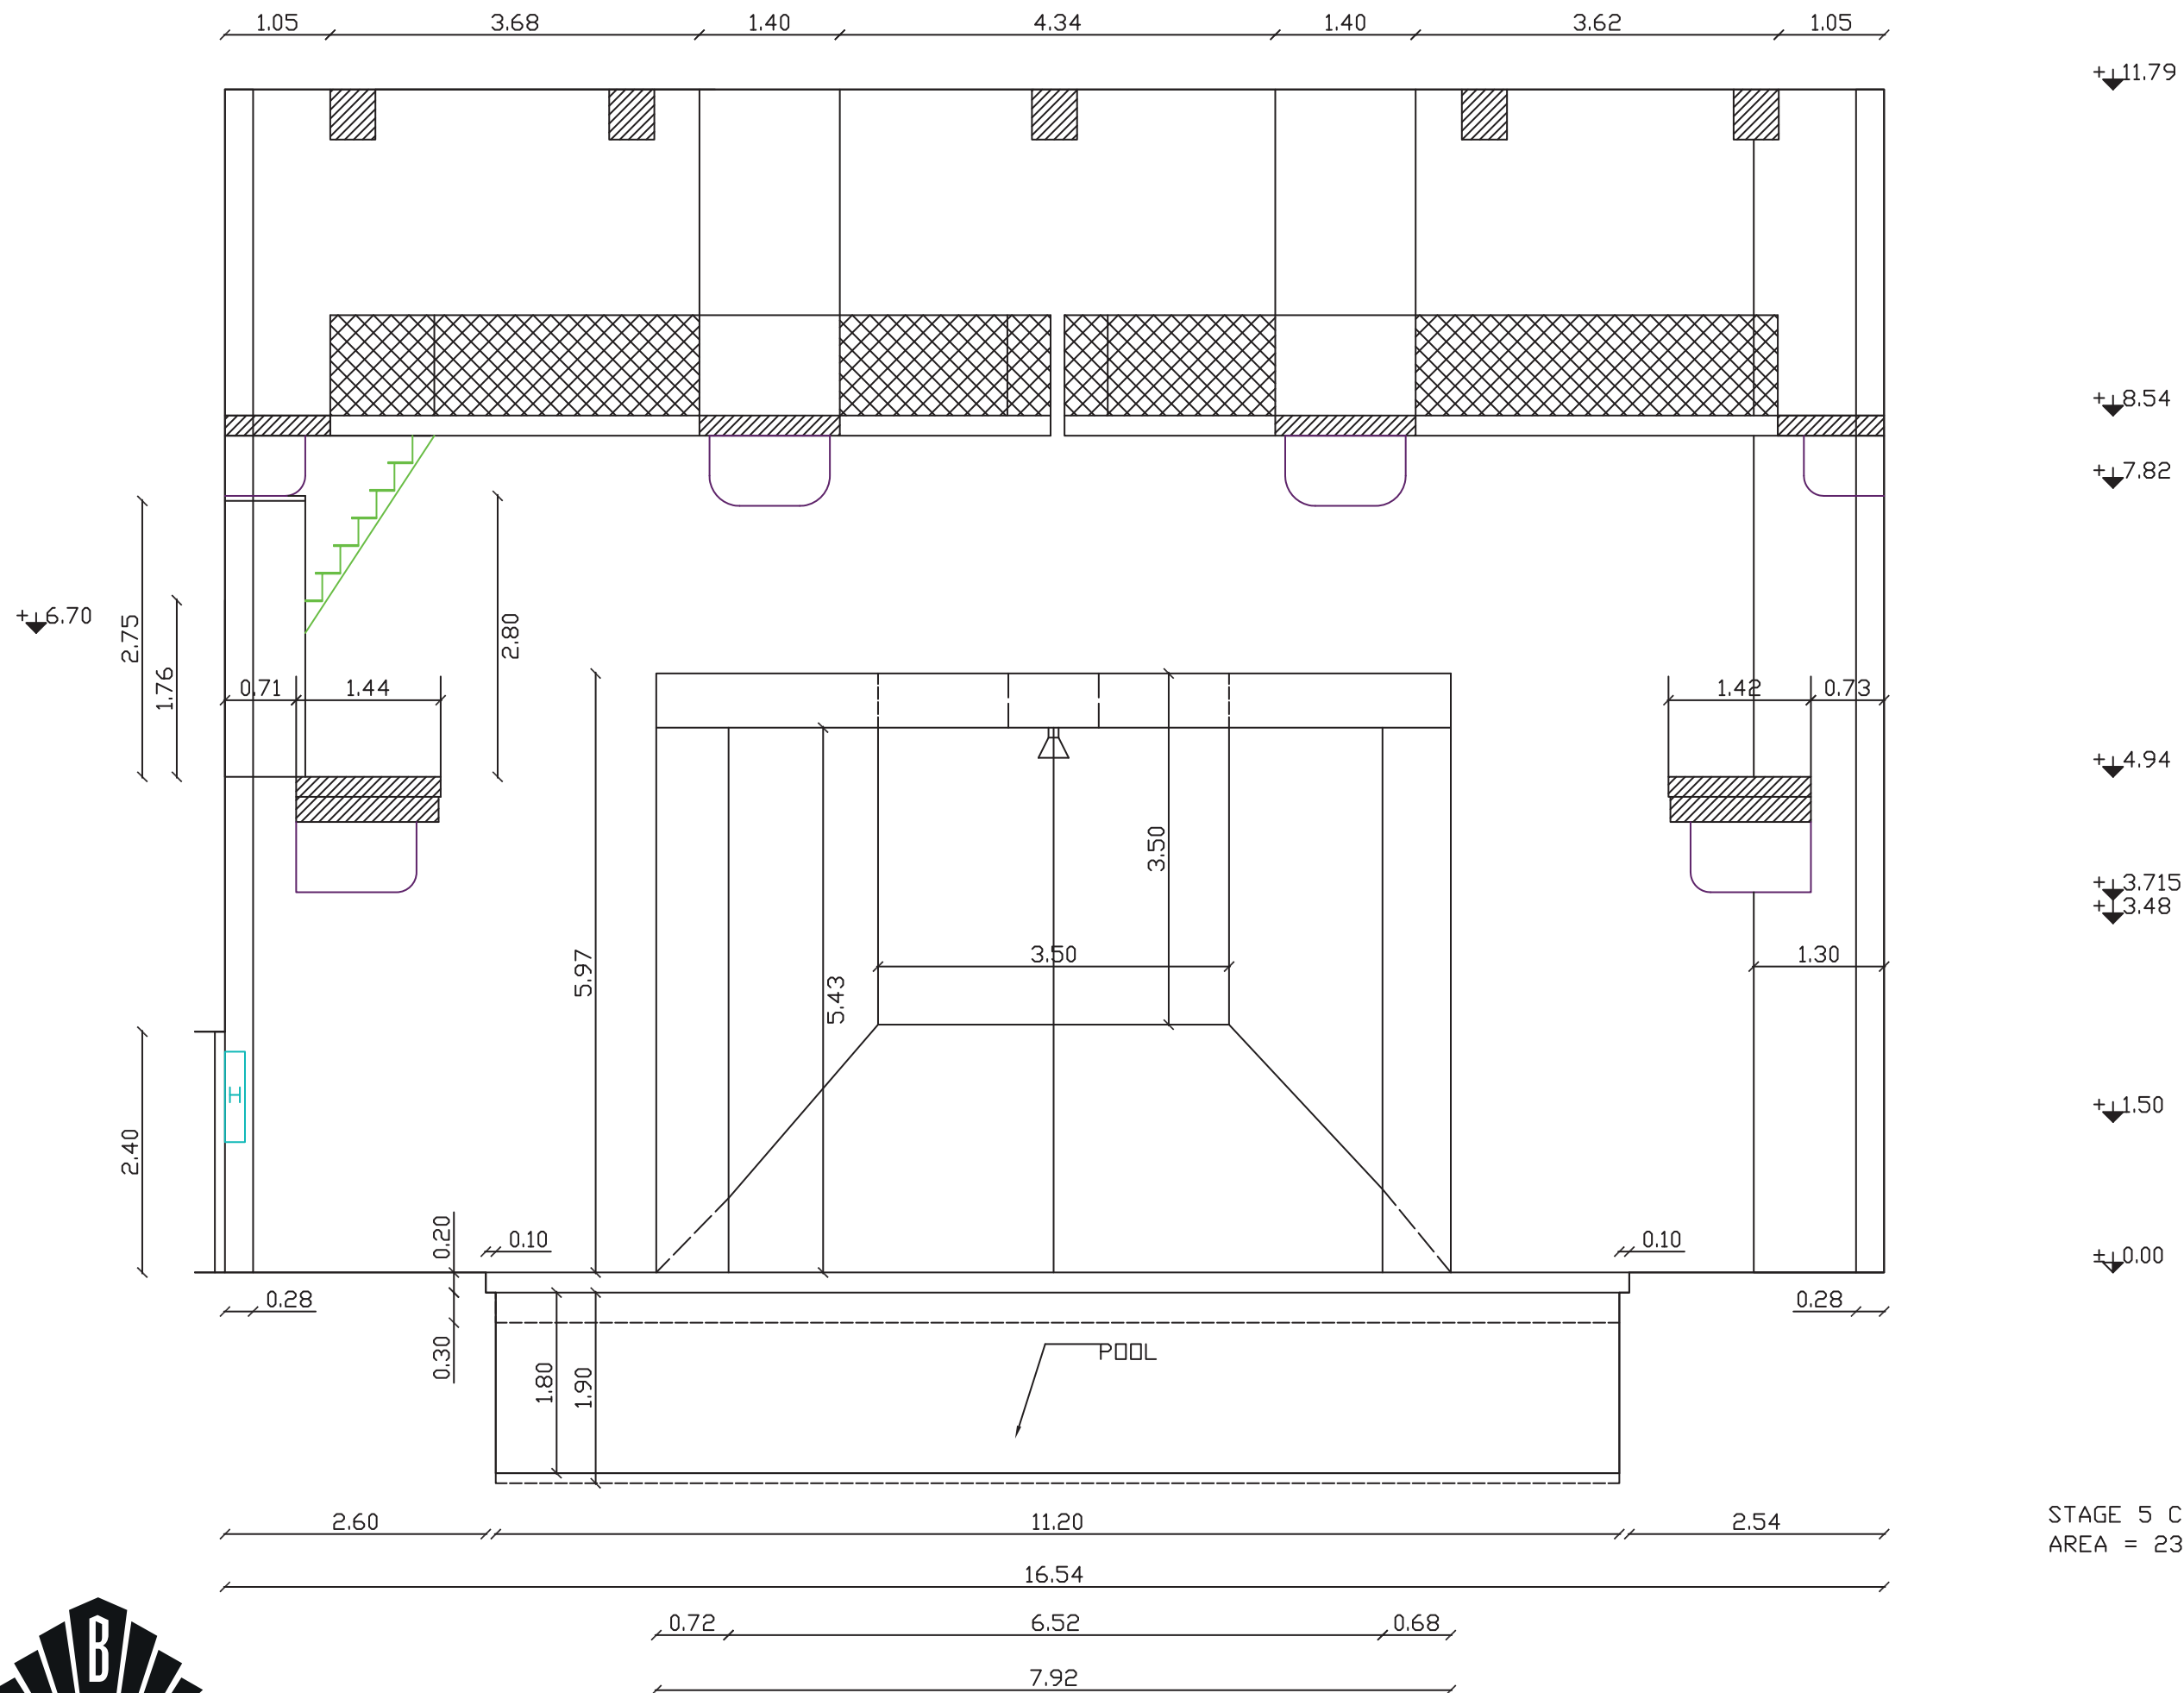

STAGE 5 CROSS SECTION
 AREA = 23.70X16.55 = 392.24 SQM