


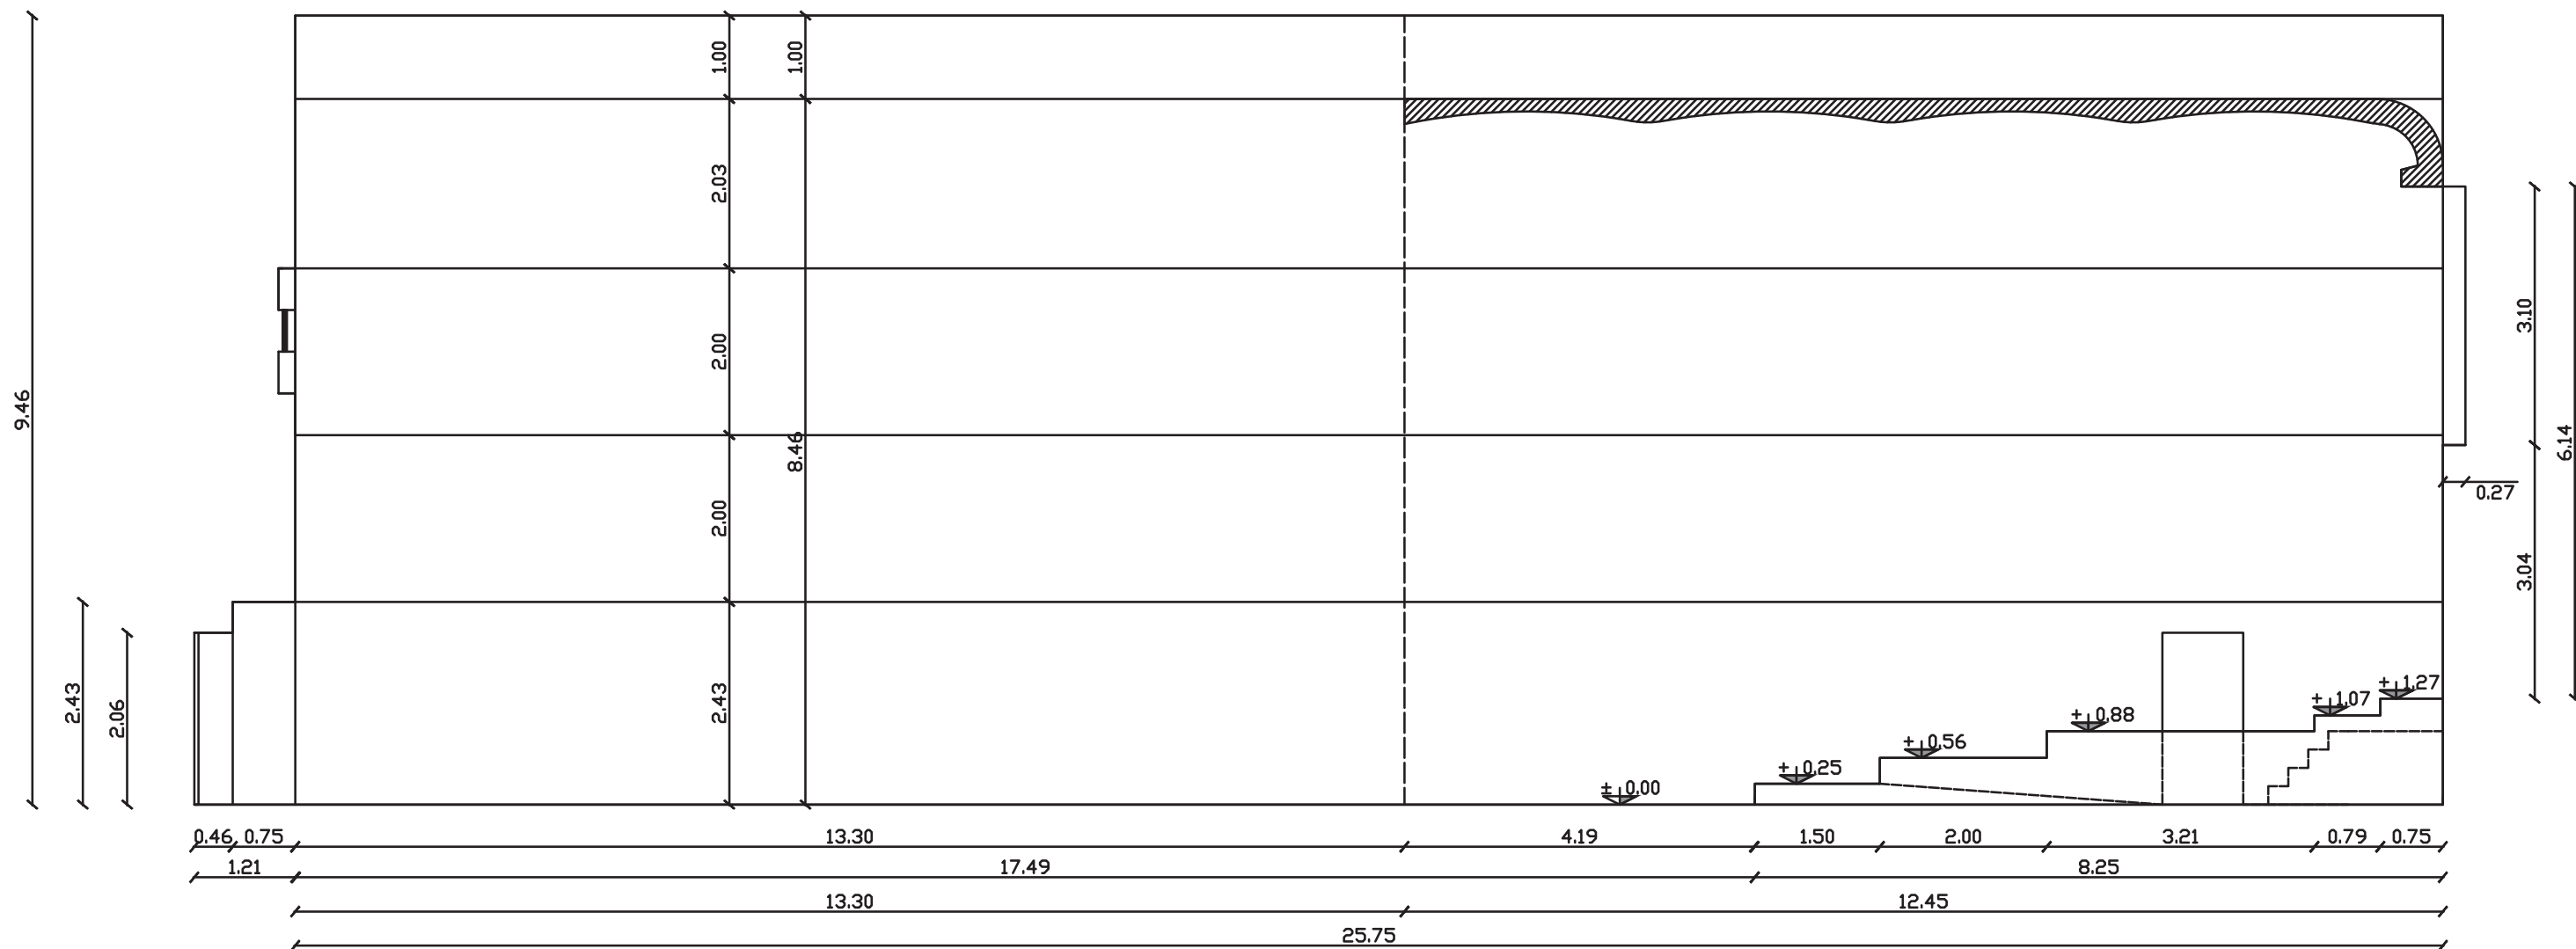

STAGE 6
LONGITUDINAL SECTION
AREA = 385.527 SQM
HEIGHT = 9.46 M