


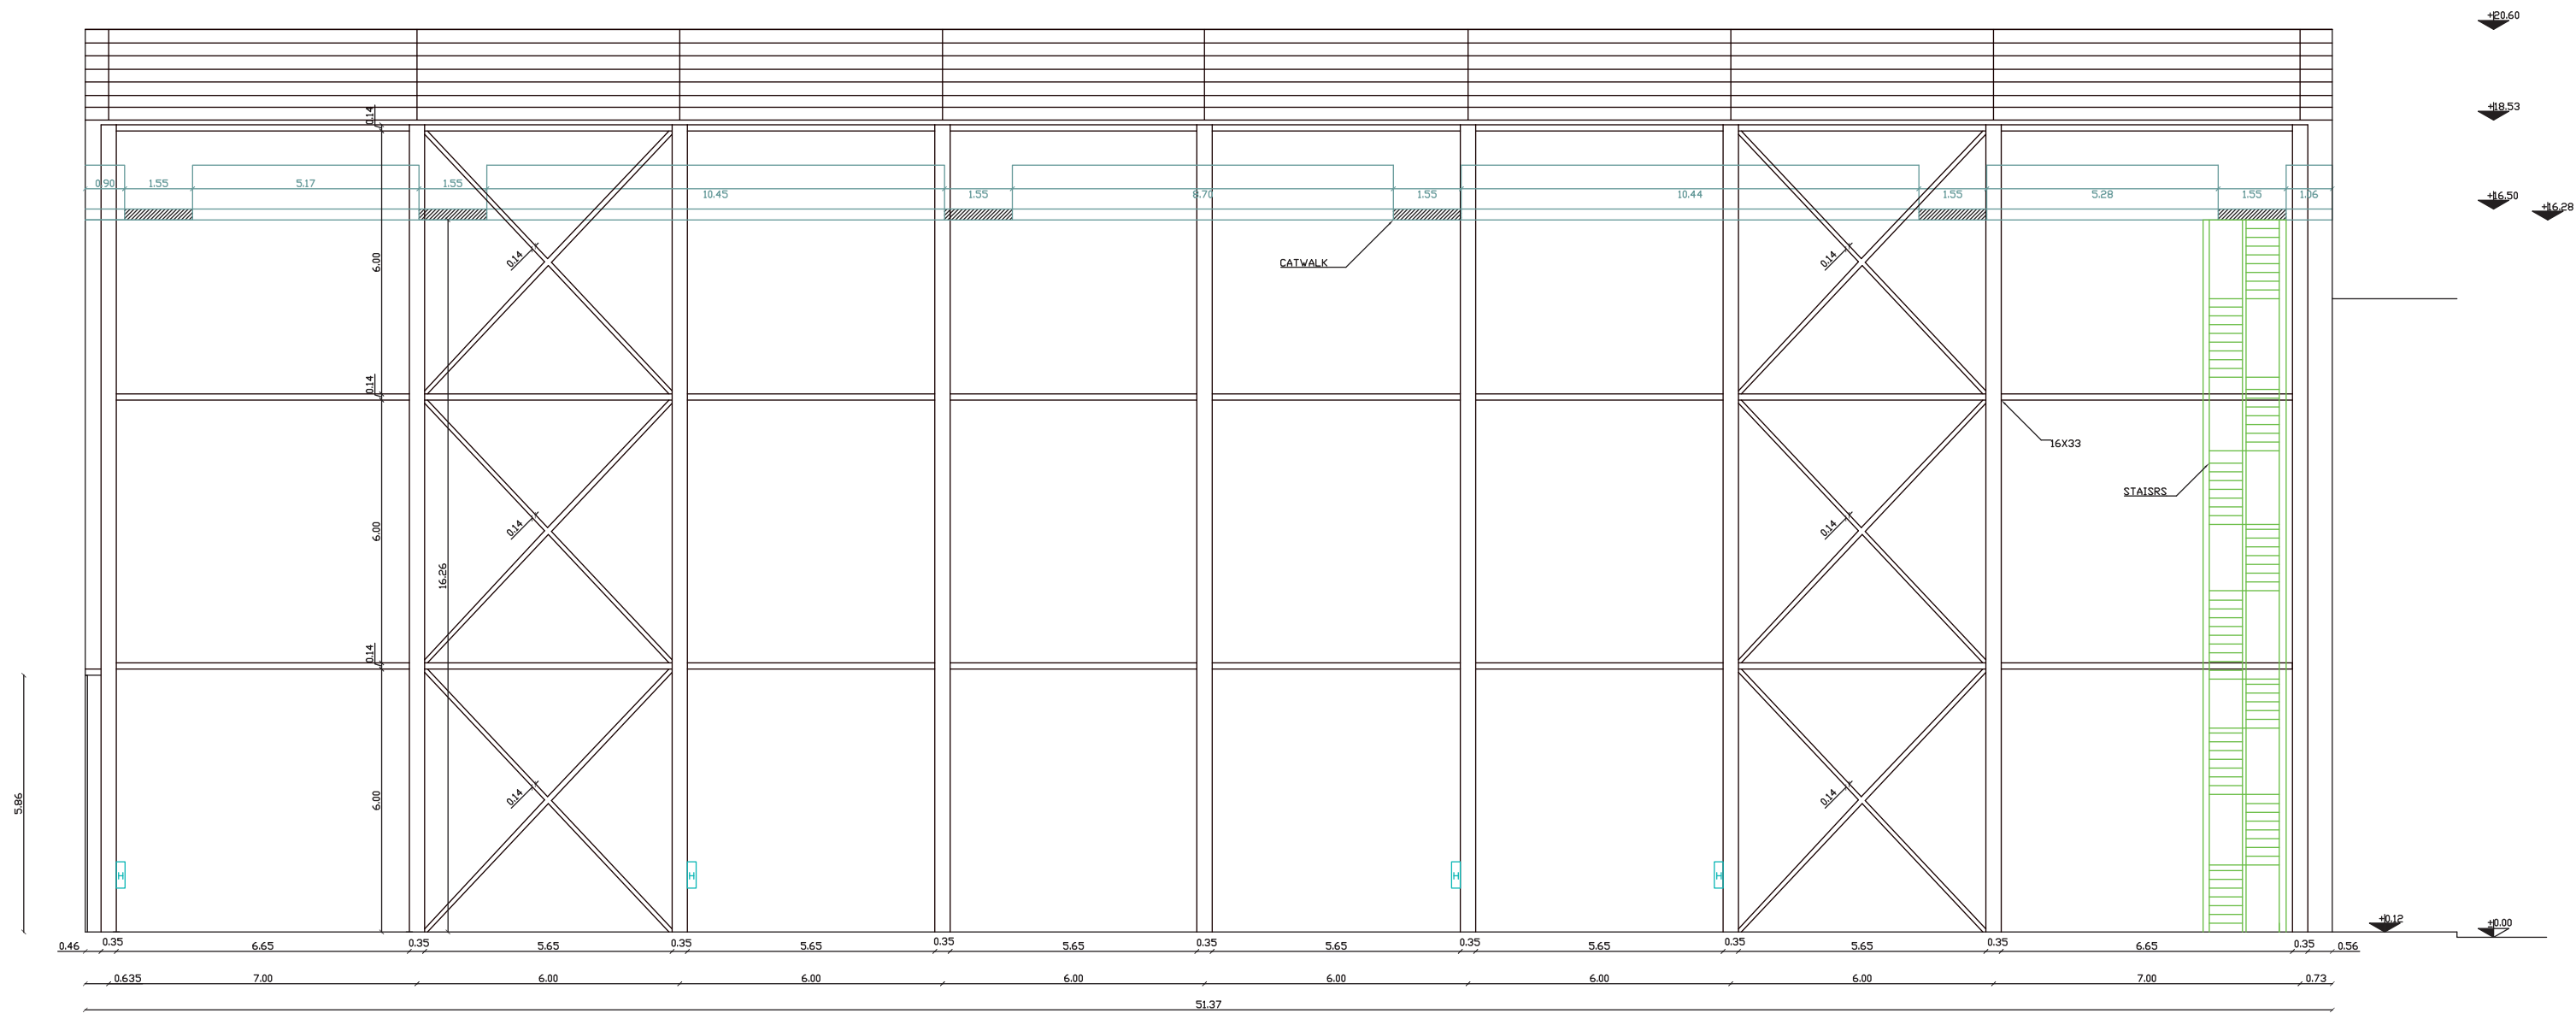

STAGE 8B LONGITUDINAL SECTION
 WIDTH = 14.41
 LENGHT= 51.23
 AREA =2121.94 SQM
 HEIGHT GANGWAY =16.00 M