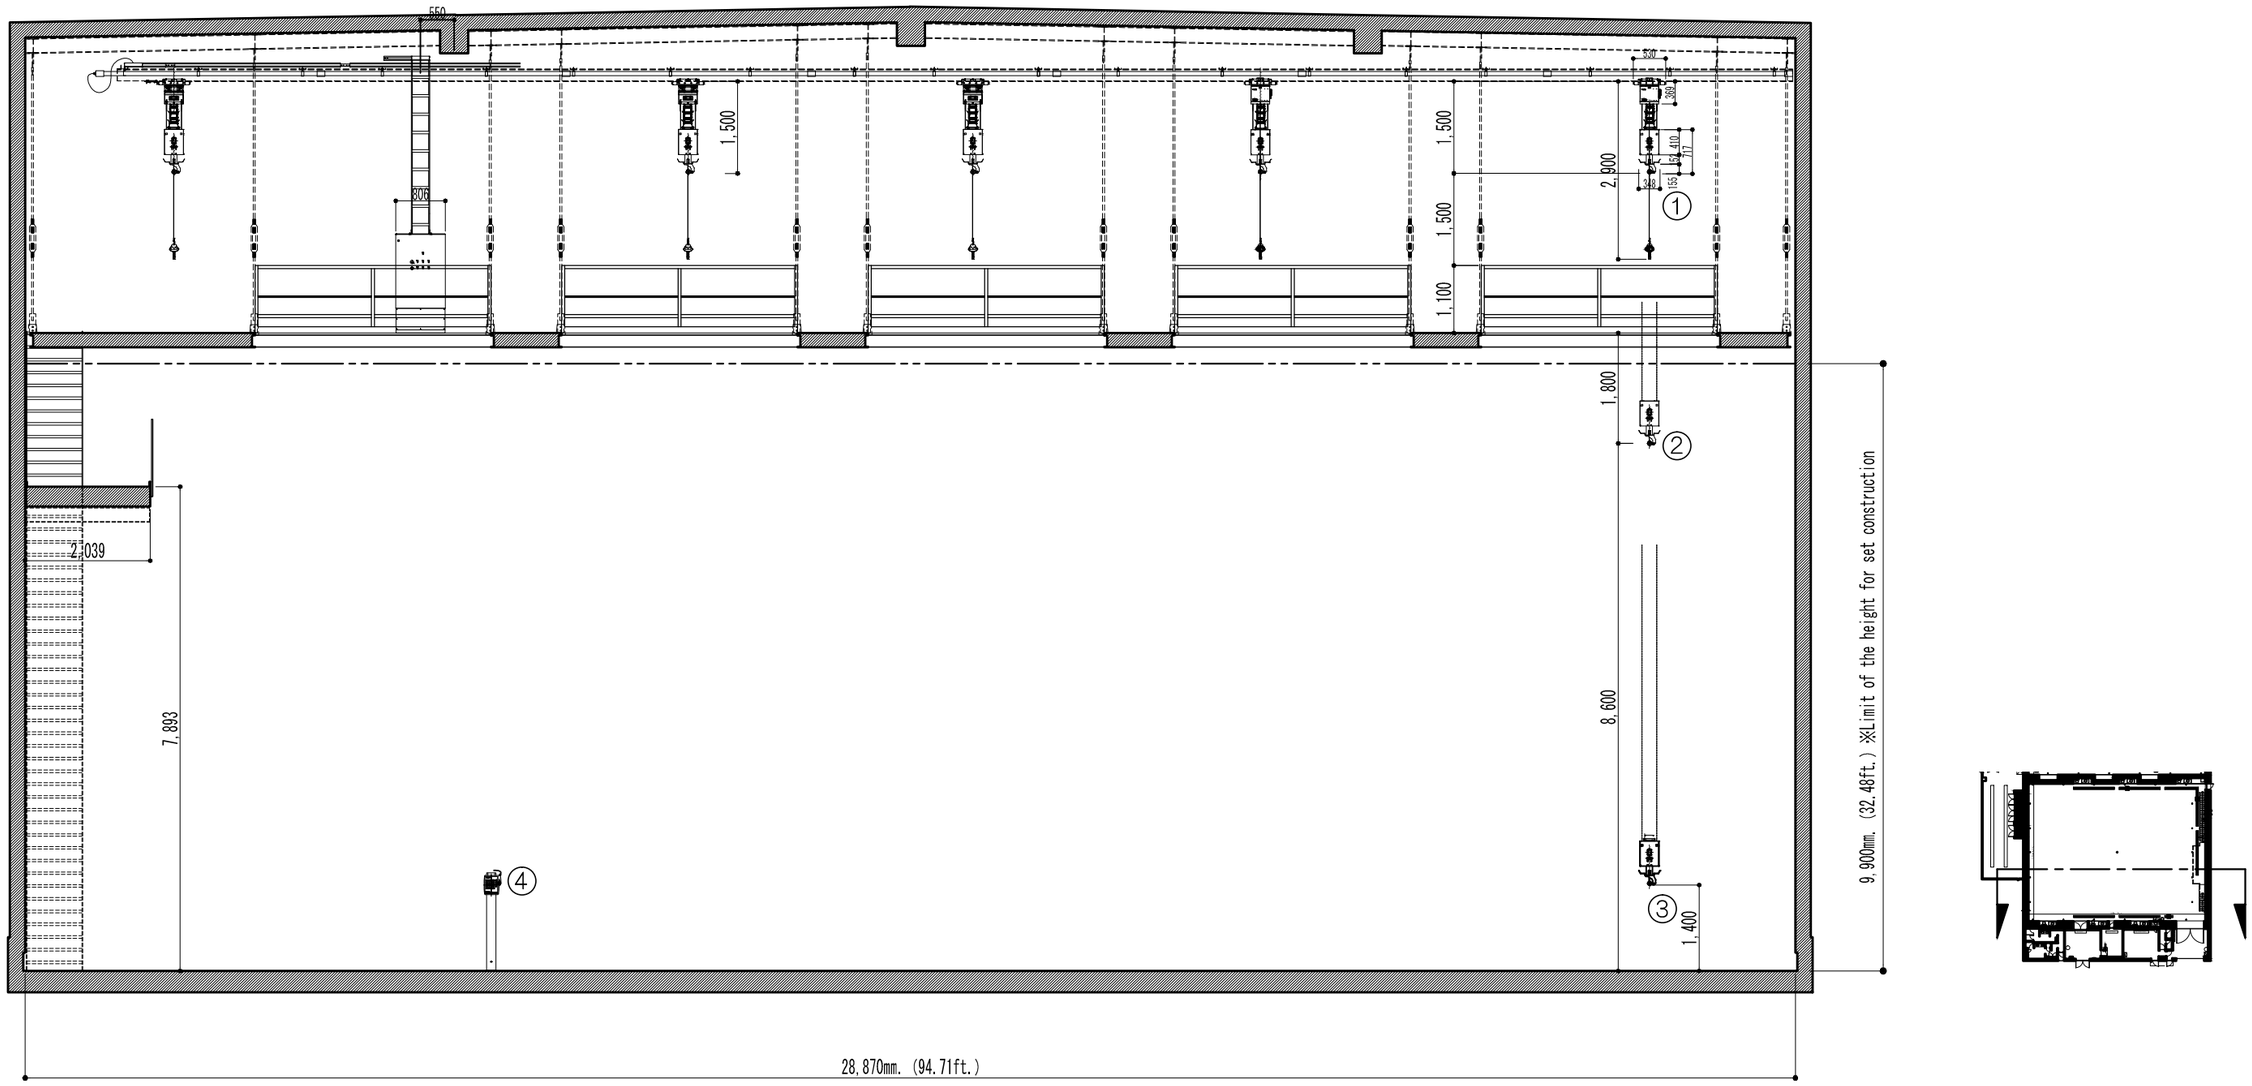


PAPER SIZE A3

A SECTIONAL VIEW 【LONG SIDE】 (P-5/5)

NOTICE									
	①	The upper limit of the movable range				TOHO STUDIOS 東宝スタジオ 1-4-1SETJO SETAGAYA-KU TOKYO 東宝株式会社グループ	No. 3 STAGE	SIZE 644.5㎡	TITLE / DESIGNER
	②	The middle of the movable range						SCALE 1/100	PRODUCTION / DATE
	③	The lower limit of the movable range							
	④	Controller of Hoists							