


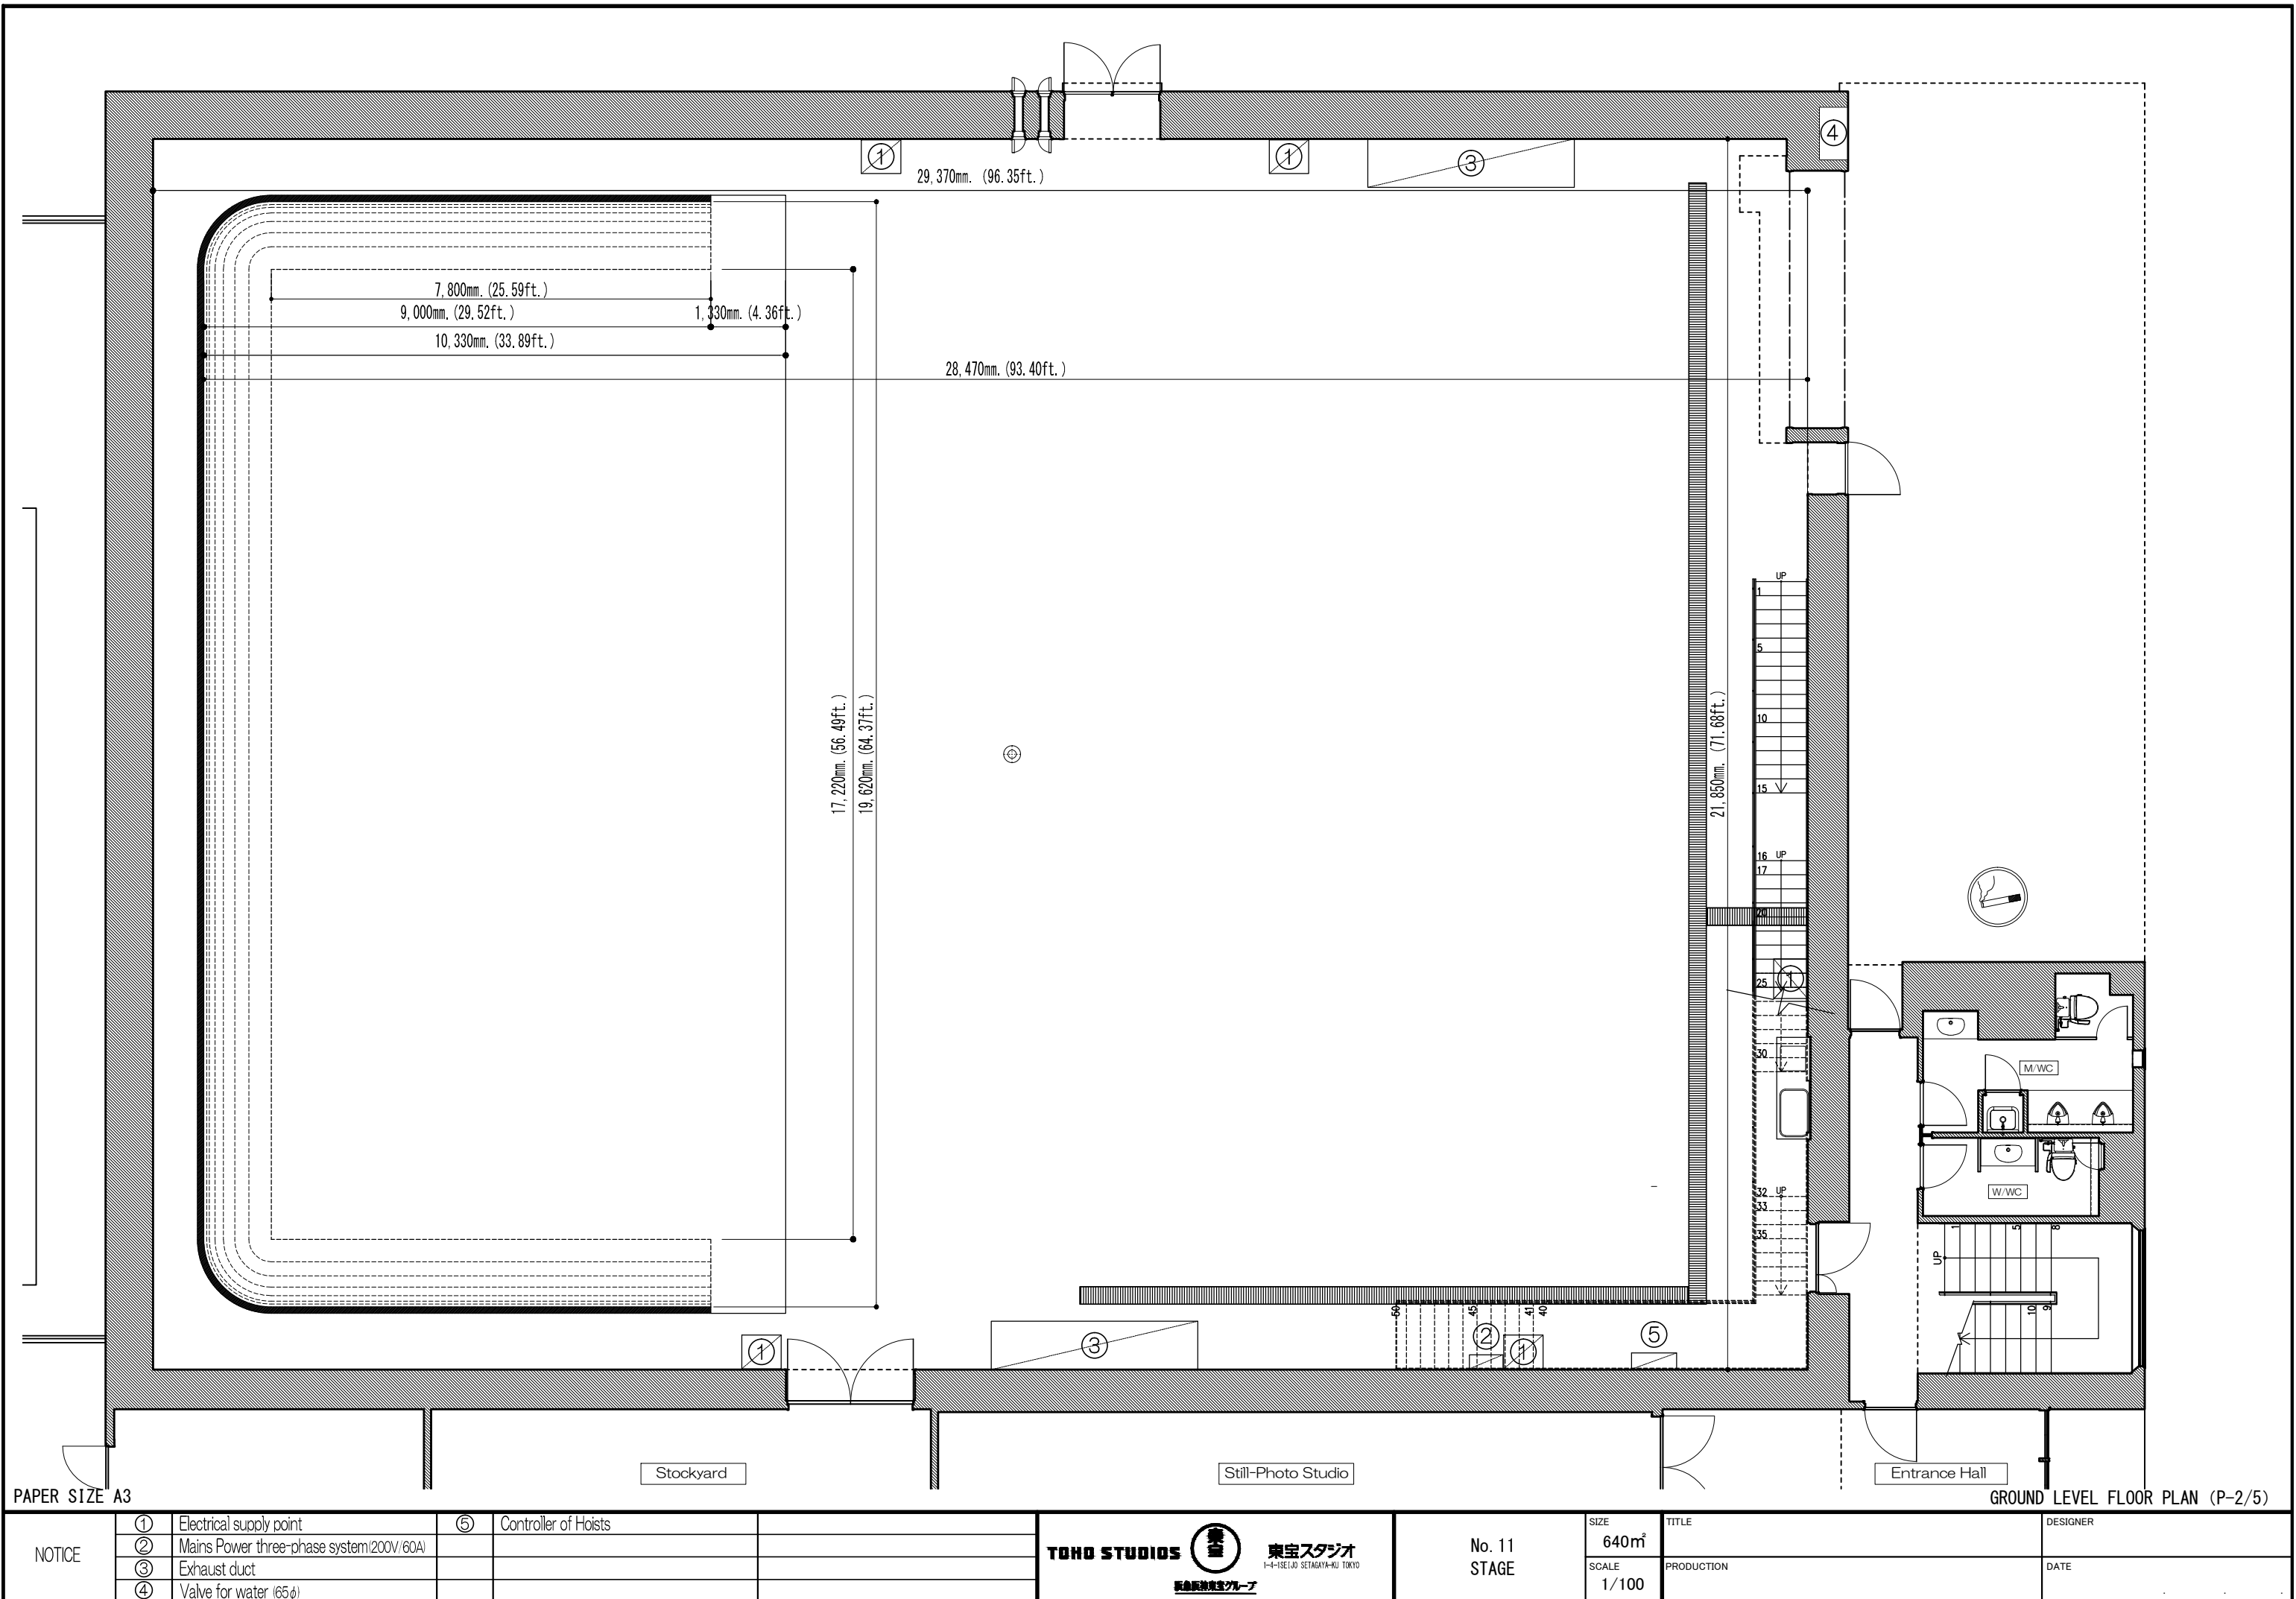

PAPER SIZE A3

GROUND LEVEL FLOOR PLAN (P-2/5)

NOTICE	①	Electrical supply point	⑤	Controller of Hoists	TOHO STUDIOS 東宝スタジオ 1-4-1SEIJO SETAGAYA-KU TOKYO 新宝映画グループ	No. 11 STAGE	SIZE	640m ²	TITLE	DESIGNER
	②	Mains Power three-phase system (200V/60A)					SCALE	1/100	PRODUCTION	DATE
	③	Exhaust duct								
	④	Valve for water (65φ)								