


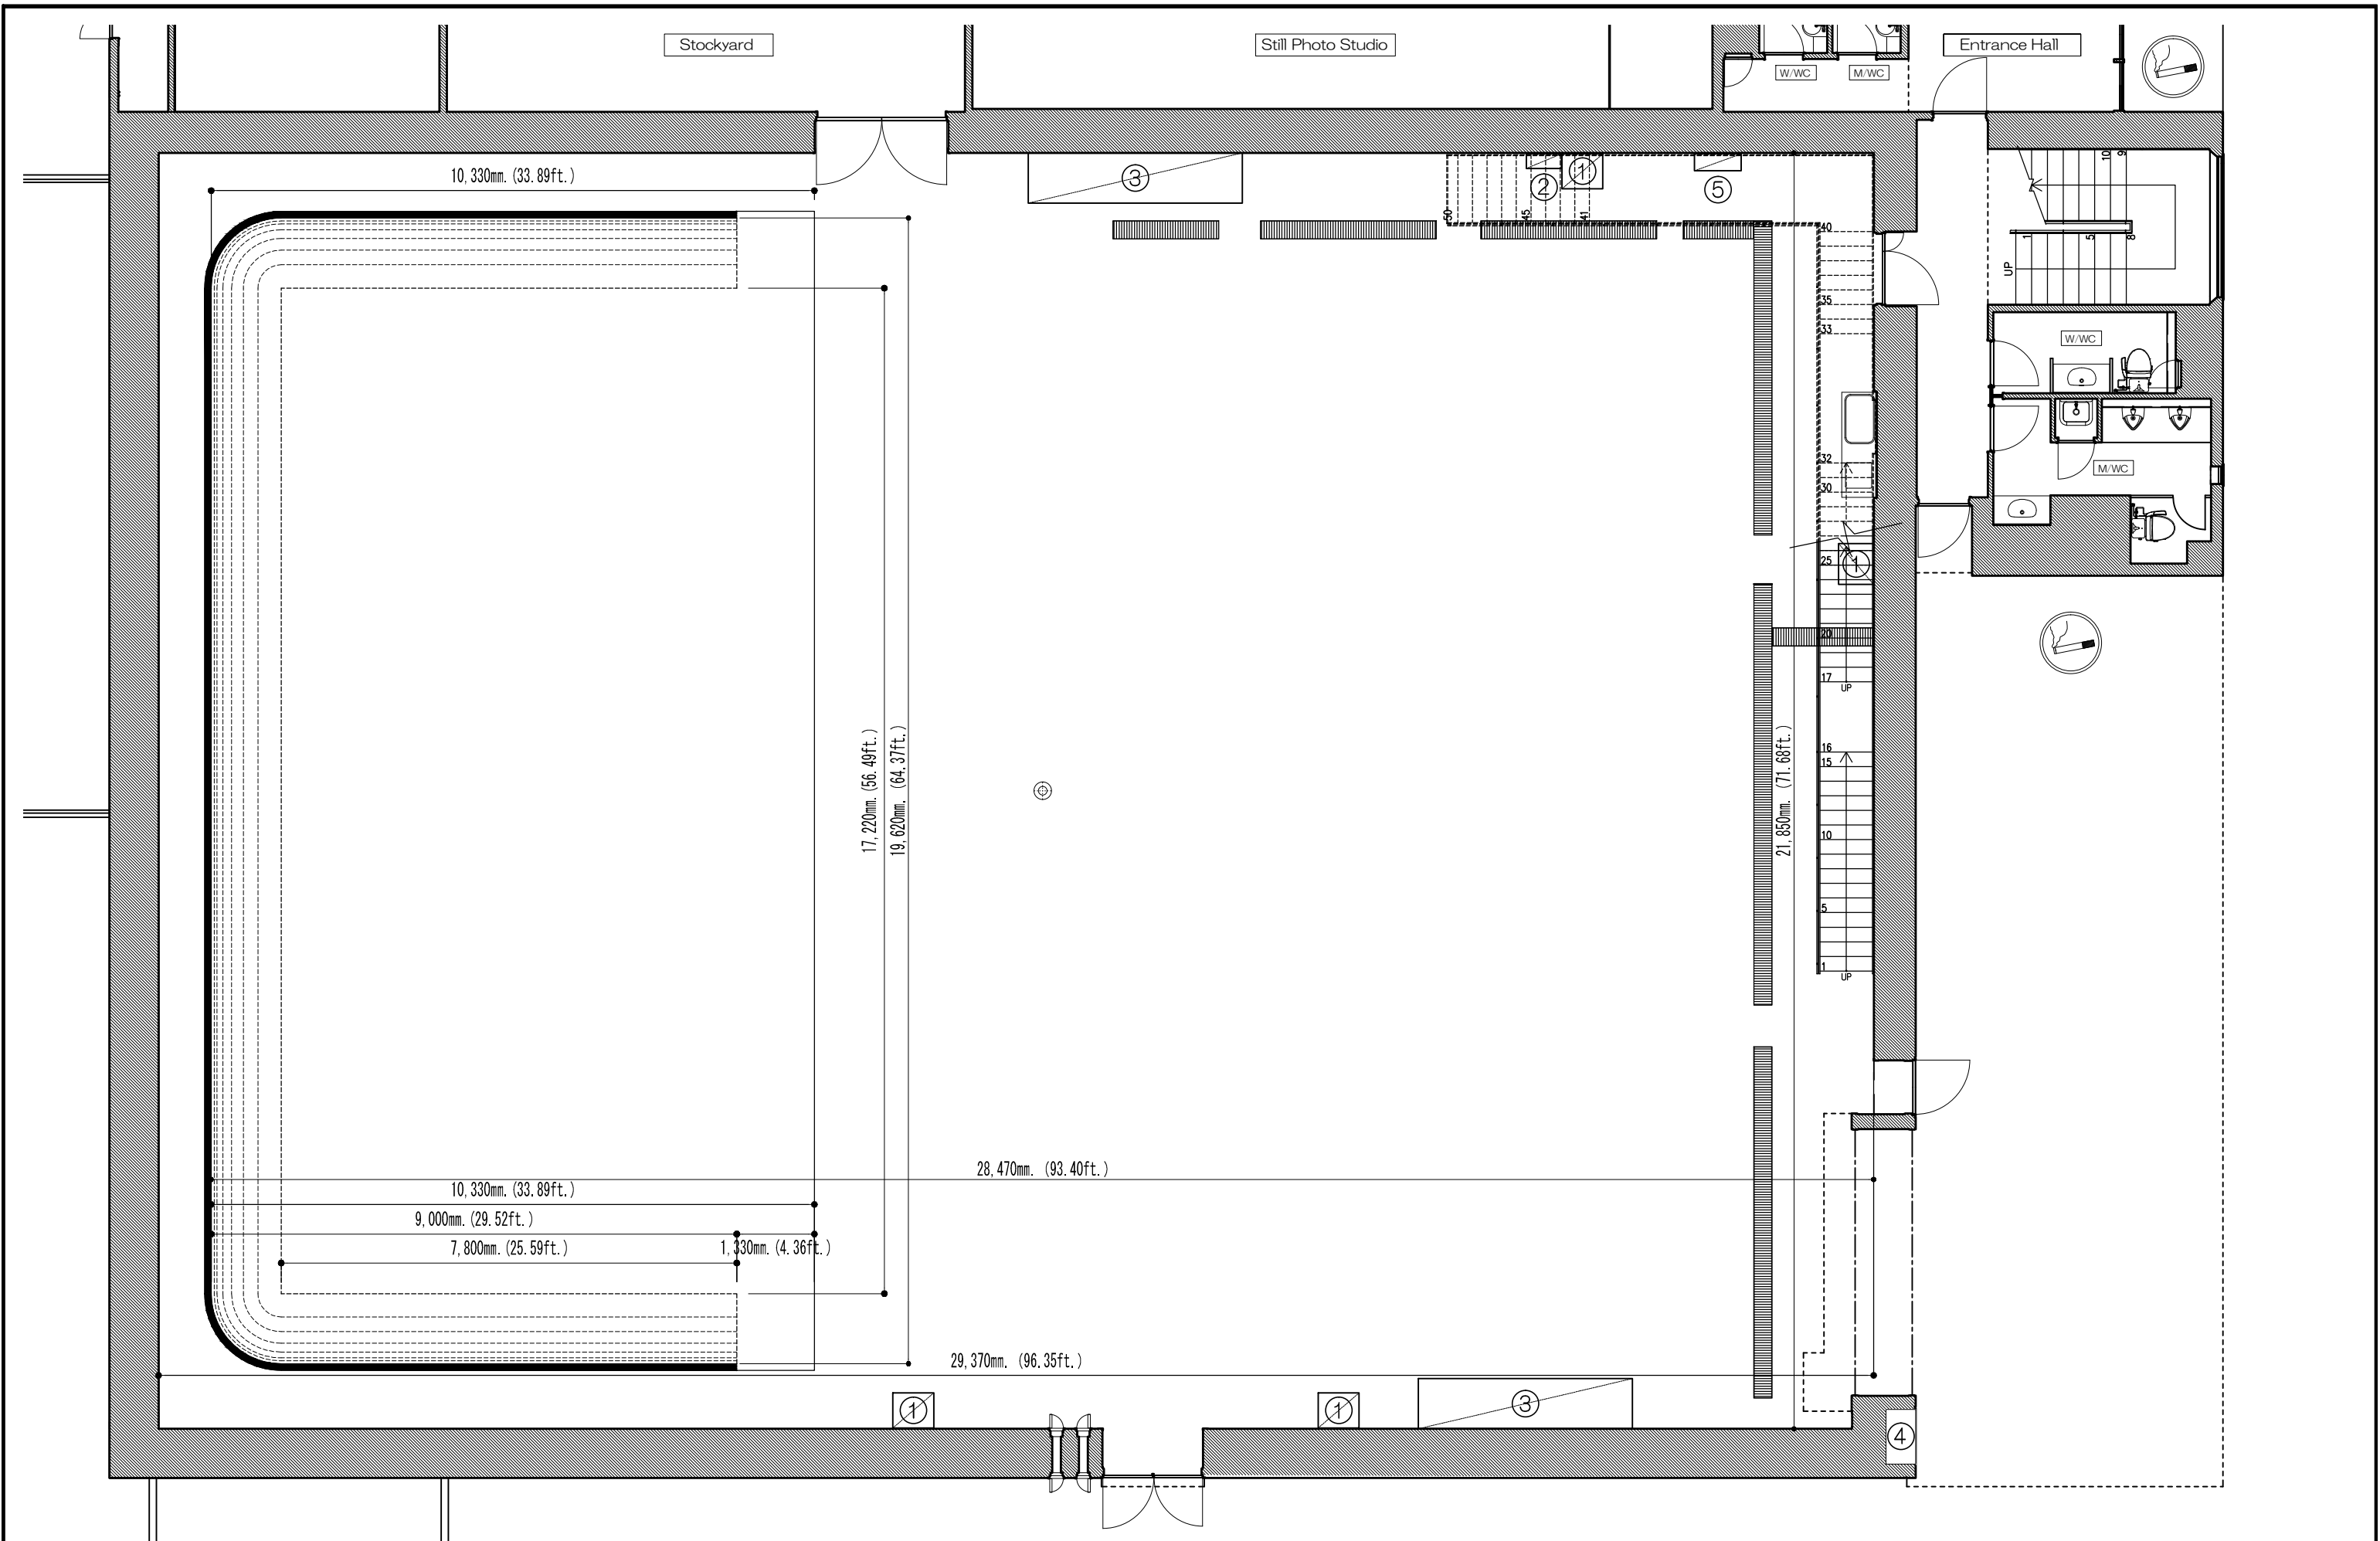

PAPER SIZE A3					GROUND LEVEL FLOOR PLAN (P-2/5)				
NOTICE	①	Electrical supply point	⑤	Controller of Hoists	TOHO STUDIOS 東宝スタジオ 1-4-15C1J0 SETAGAYA-KU TOKYO 阪急阪神東宝グループ	No. 12 STAGE	SIZE	TITLE	DESIGNER
	②	Mains Power three-phase system(200V/60A)	⑥	Power switch for Hoists			640㎡		
	③	Exhaust duct	⑦	Controller of Hoists			SCALE	PRODUCTION	DATE
	④	Valve for water (65φ)					1/100		