


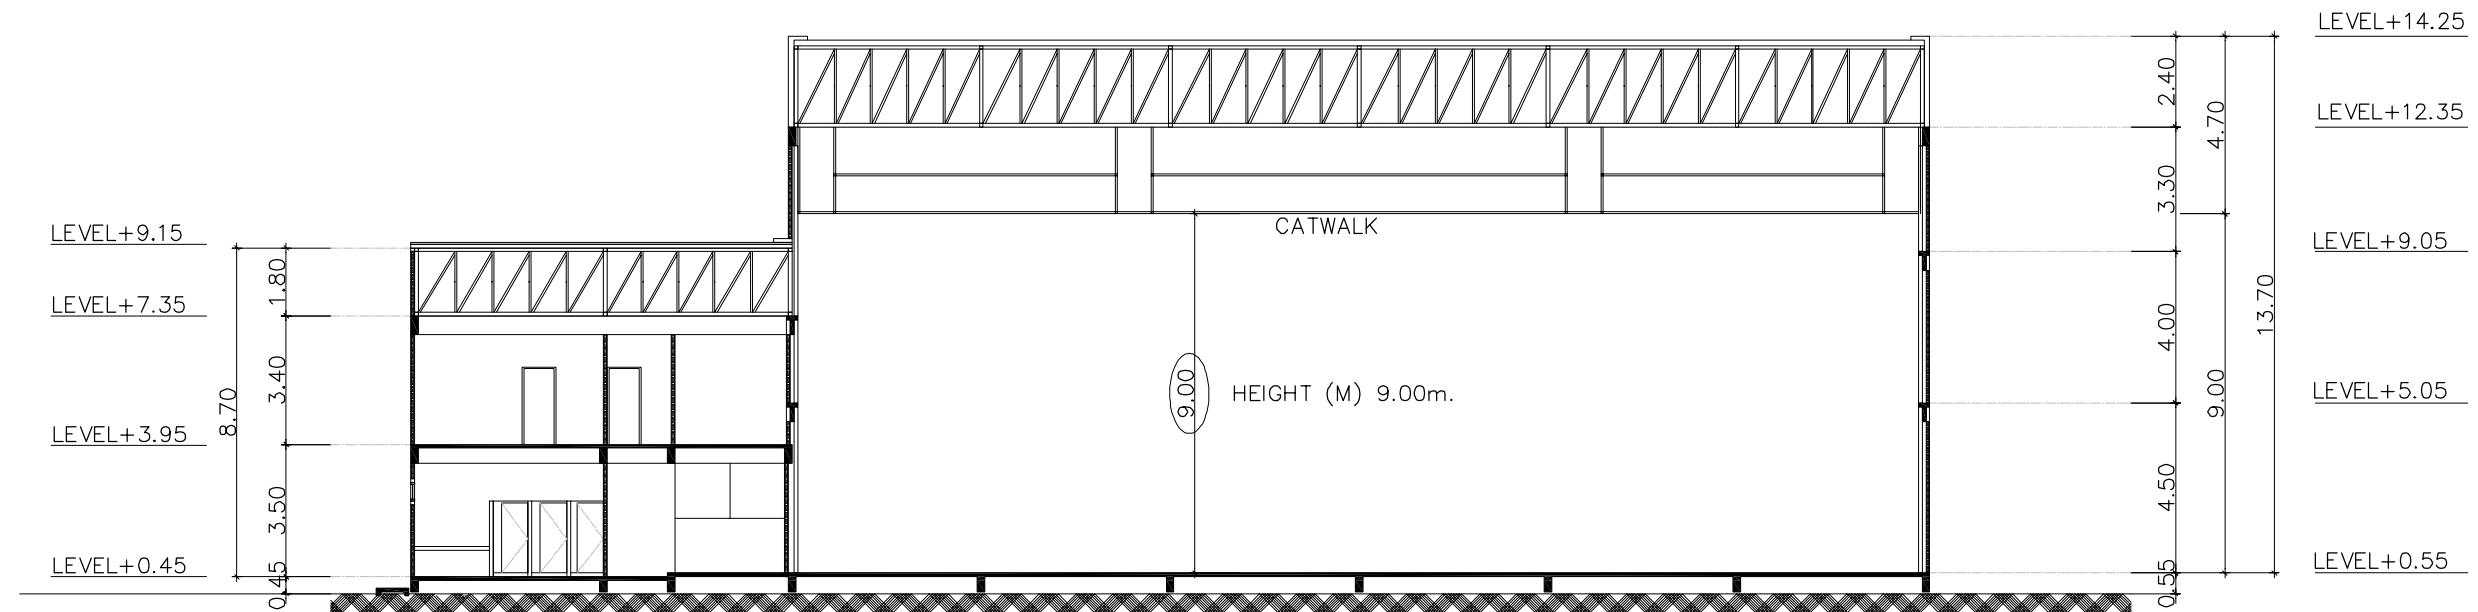

SECTION STUDIO 6

SCALE

1 : 200