



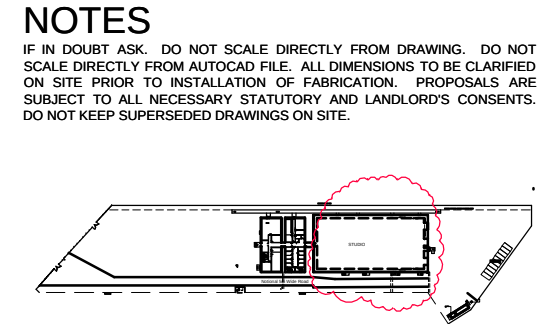

NOTES

IF IN DOUBT ASK. DO NOT SCALE DIRECTLY FROM DRAWING. DO NOT SCALE DIRECTLY FROM AUTOCAD FILE. ALL DIMENSIONS TO BE CLARIFIED ON SITE PRIOR TO INSTALLATION OF FABRICATION. PROPOSALS ARE SUBJECT TO ALL NECESSARY STATUTORY AND LANDLORD'S CONSENTS. DO NOT KEEP SUPERSEDED DRAWINGS ON SITE.

NOTIONAL BOUNDARY (EXTENT OF USEABLE ARI)

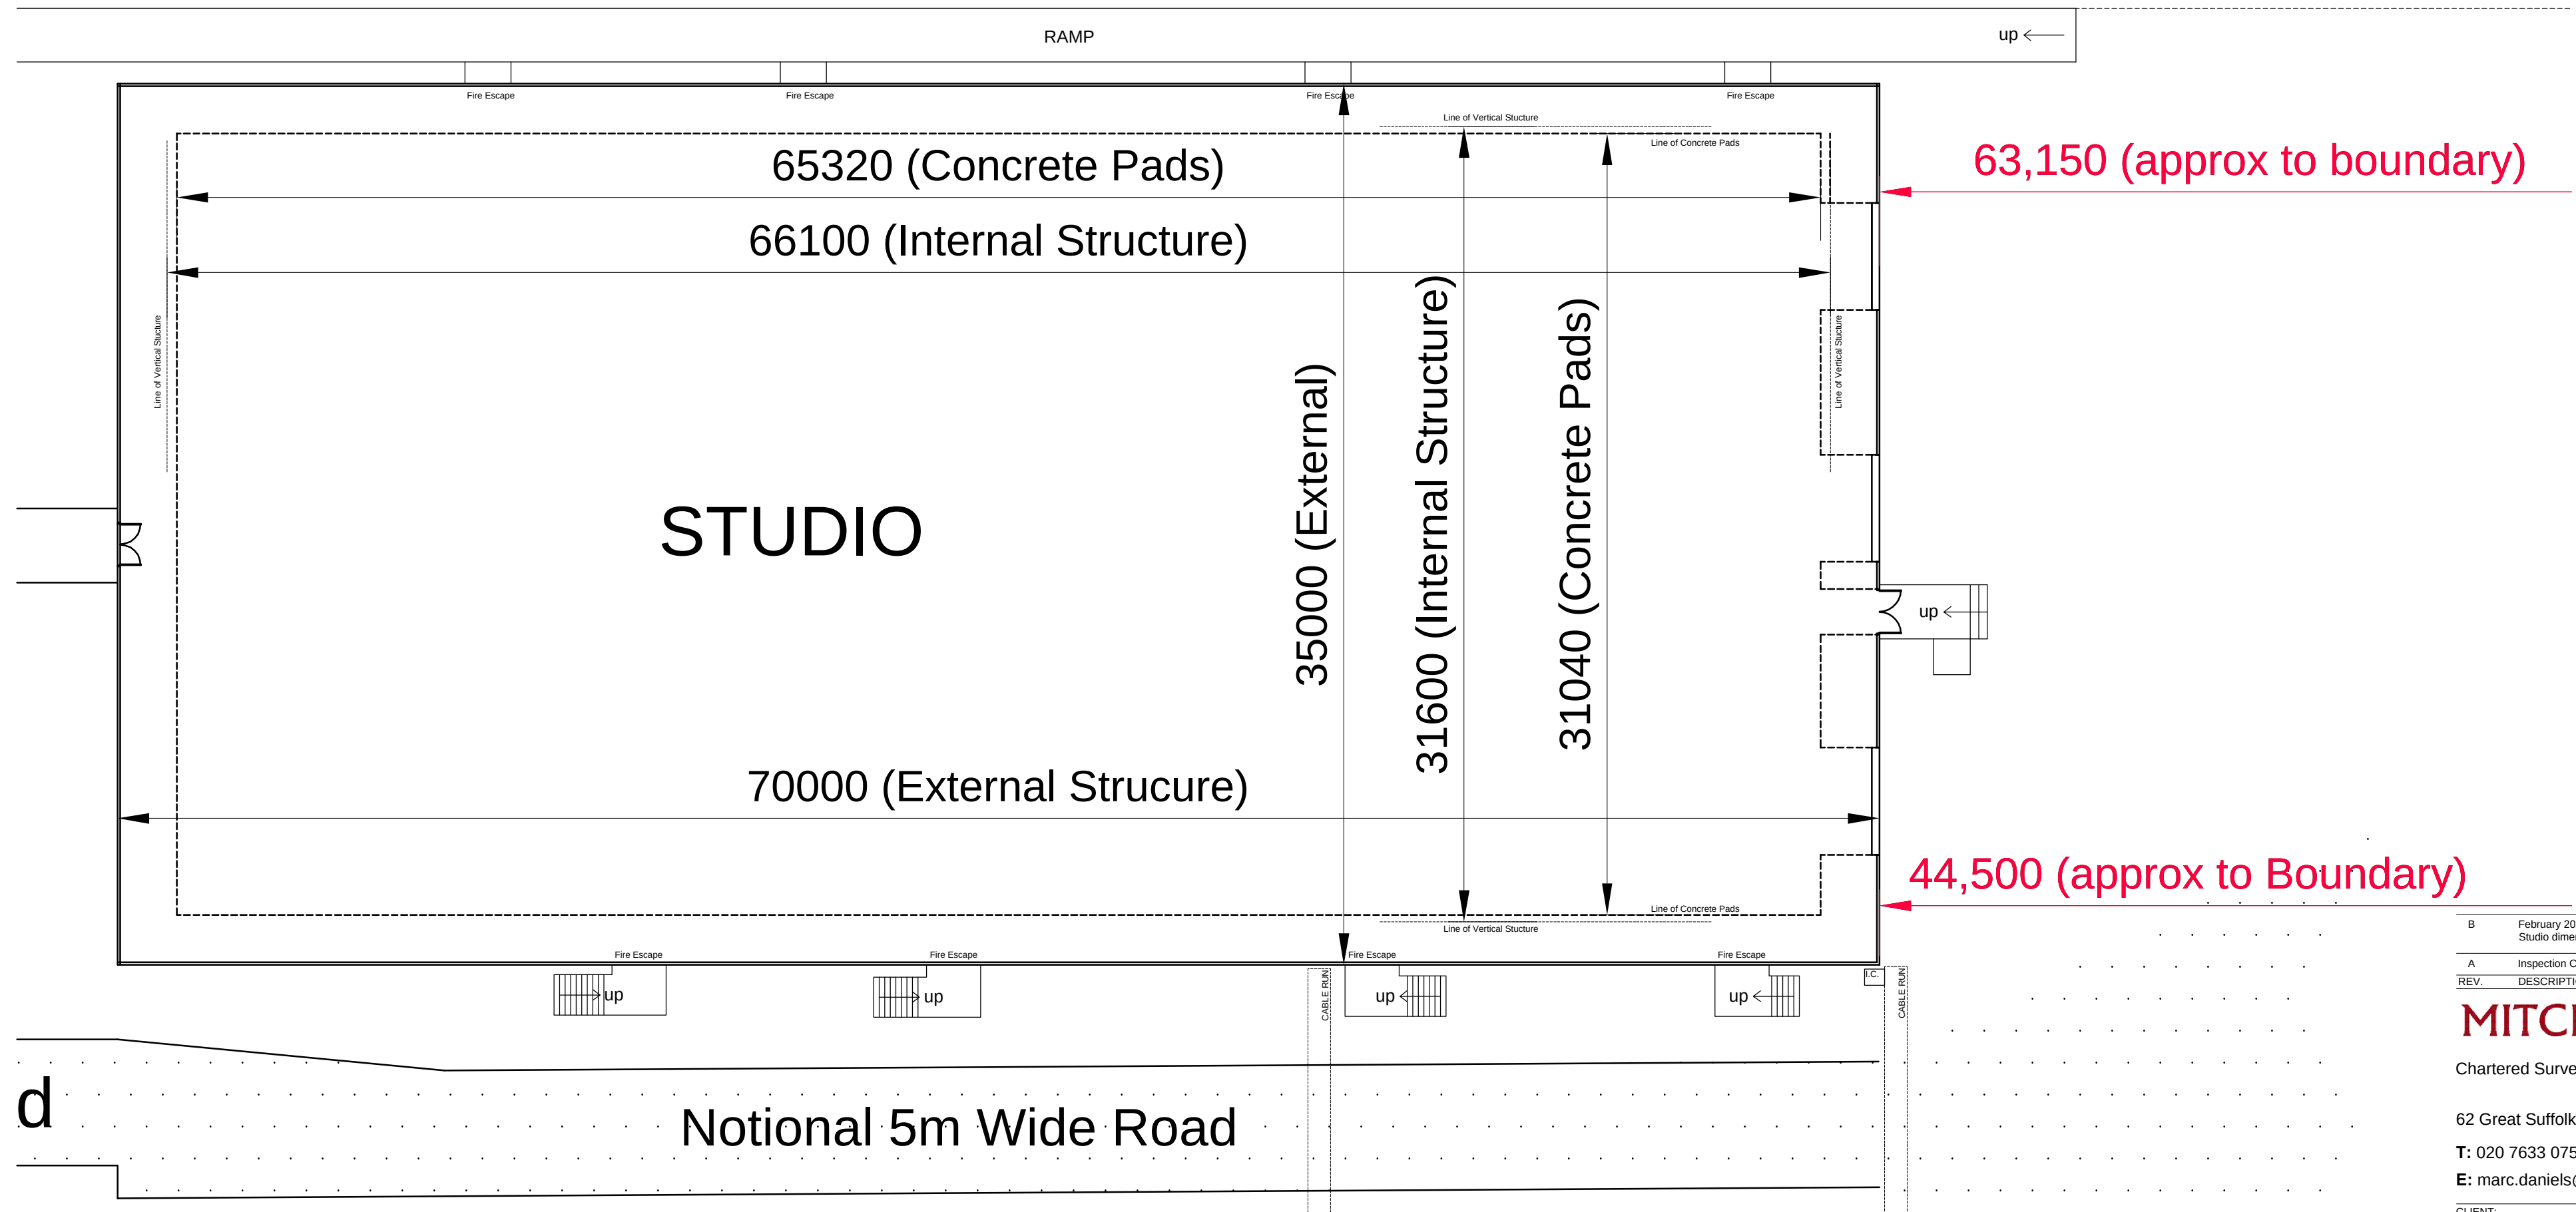

B	February 2020 issue Studio dimensions amended	20.02.20
A	Inspection Chamber added	06.11.19
REV.	DESCRIPTION	DATE

MITCHELL PRICE

Chartered Surveyors
Cost Consultants Project Managers

62 Great Suffolk Street, London, SE1 0BL

T: 020 7633 0752 **F: 020 3267 1076**

E: marc.daniels@mitchellprice.com

CLIENT:

PROJECT:
Bovingdon

TITLE:
Studio

SCALE: 1:200 @ A2	DATE: Mar 19	DRAWN: SM	CHECKED:
JOB NO: 1742	DRG NO: 004	REV: B	

COPYRIGHT IN ALL DOCUMENTS AND DRAWINGS SHALL REMAIN THE PROPERTY OF MITCHELL PRICE UNLESS OTHERWISE AGREED IN WRITING BY MITCHELL PRICE. COPYRIGHT IN ANY WORK EXECUTED FROM THESE DOCUMENTS AND DRAWINGS SHALL REMAIN THE PROPERTY OF MITCHELL PRICE UNLESS OTHERWISE AGREED IN WRITING BY MITCHELL PRICE.